88 HILTINGBURY ROAD, SO53

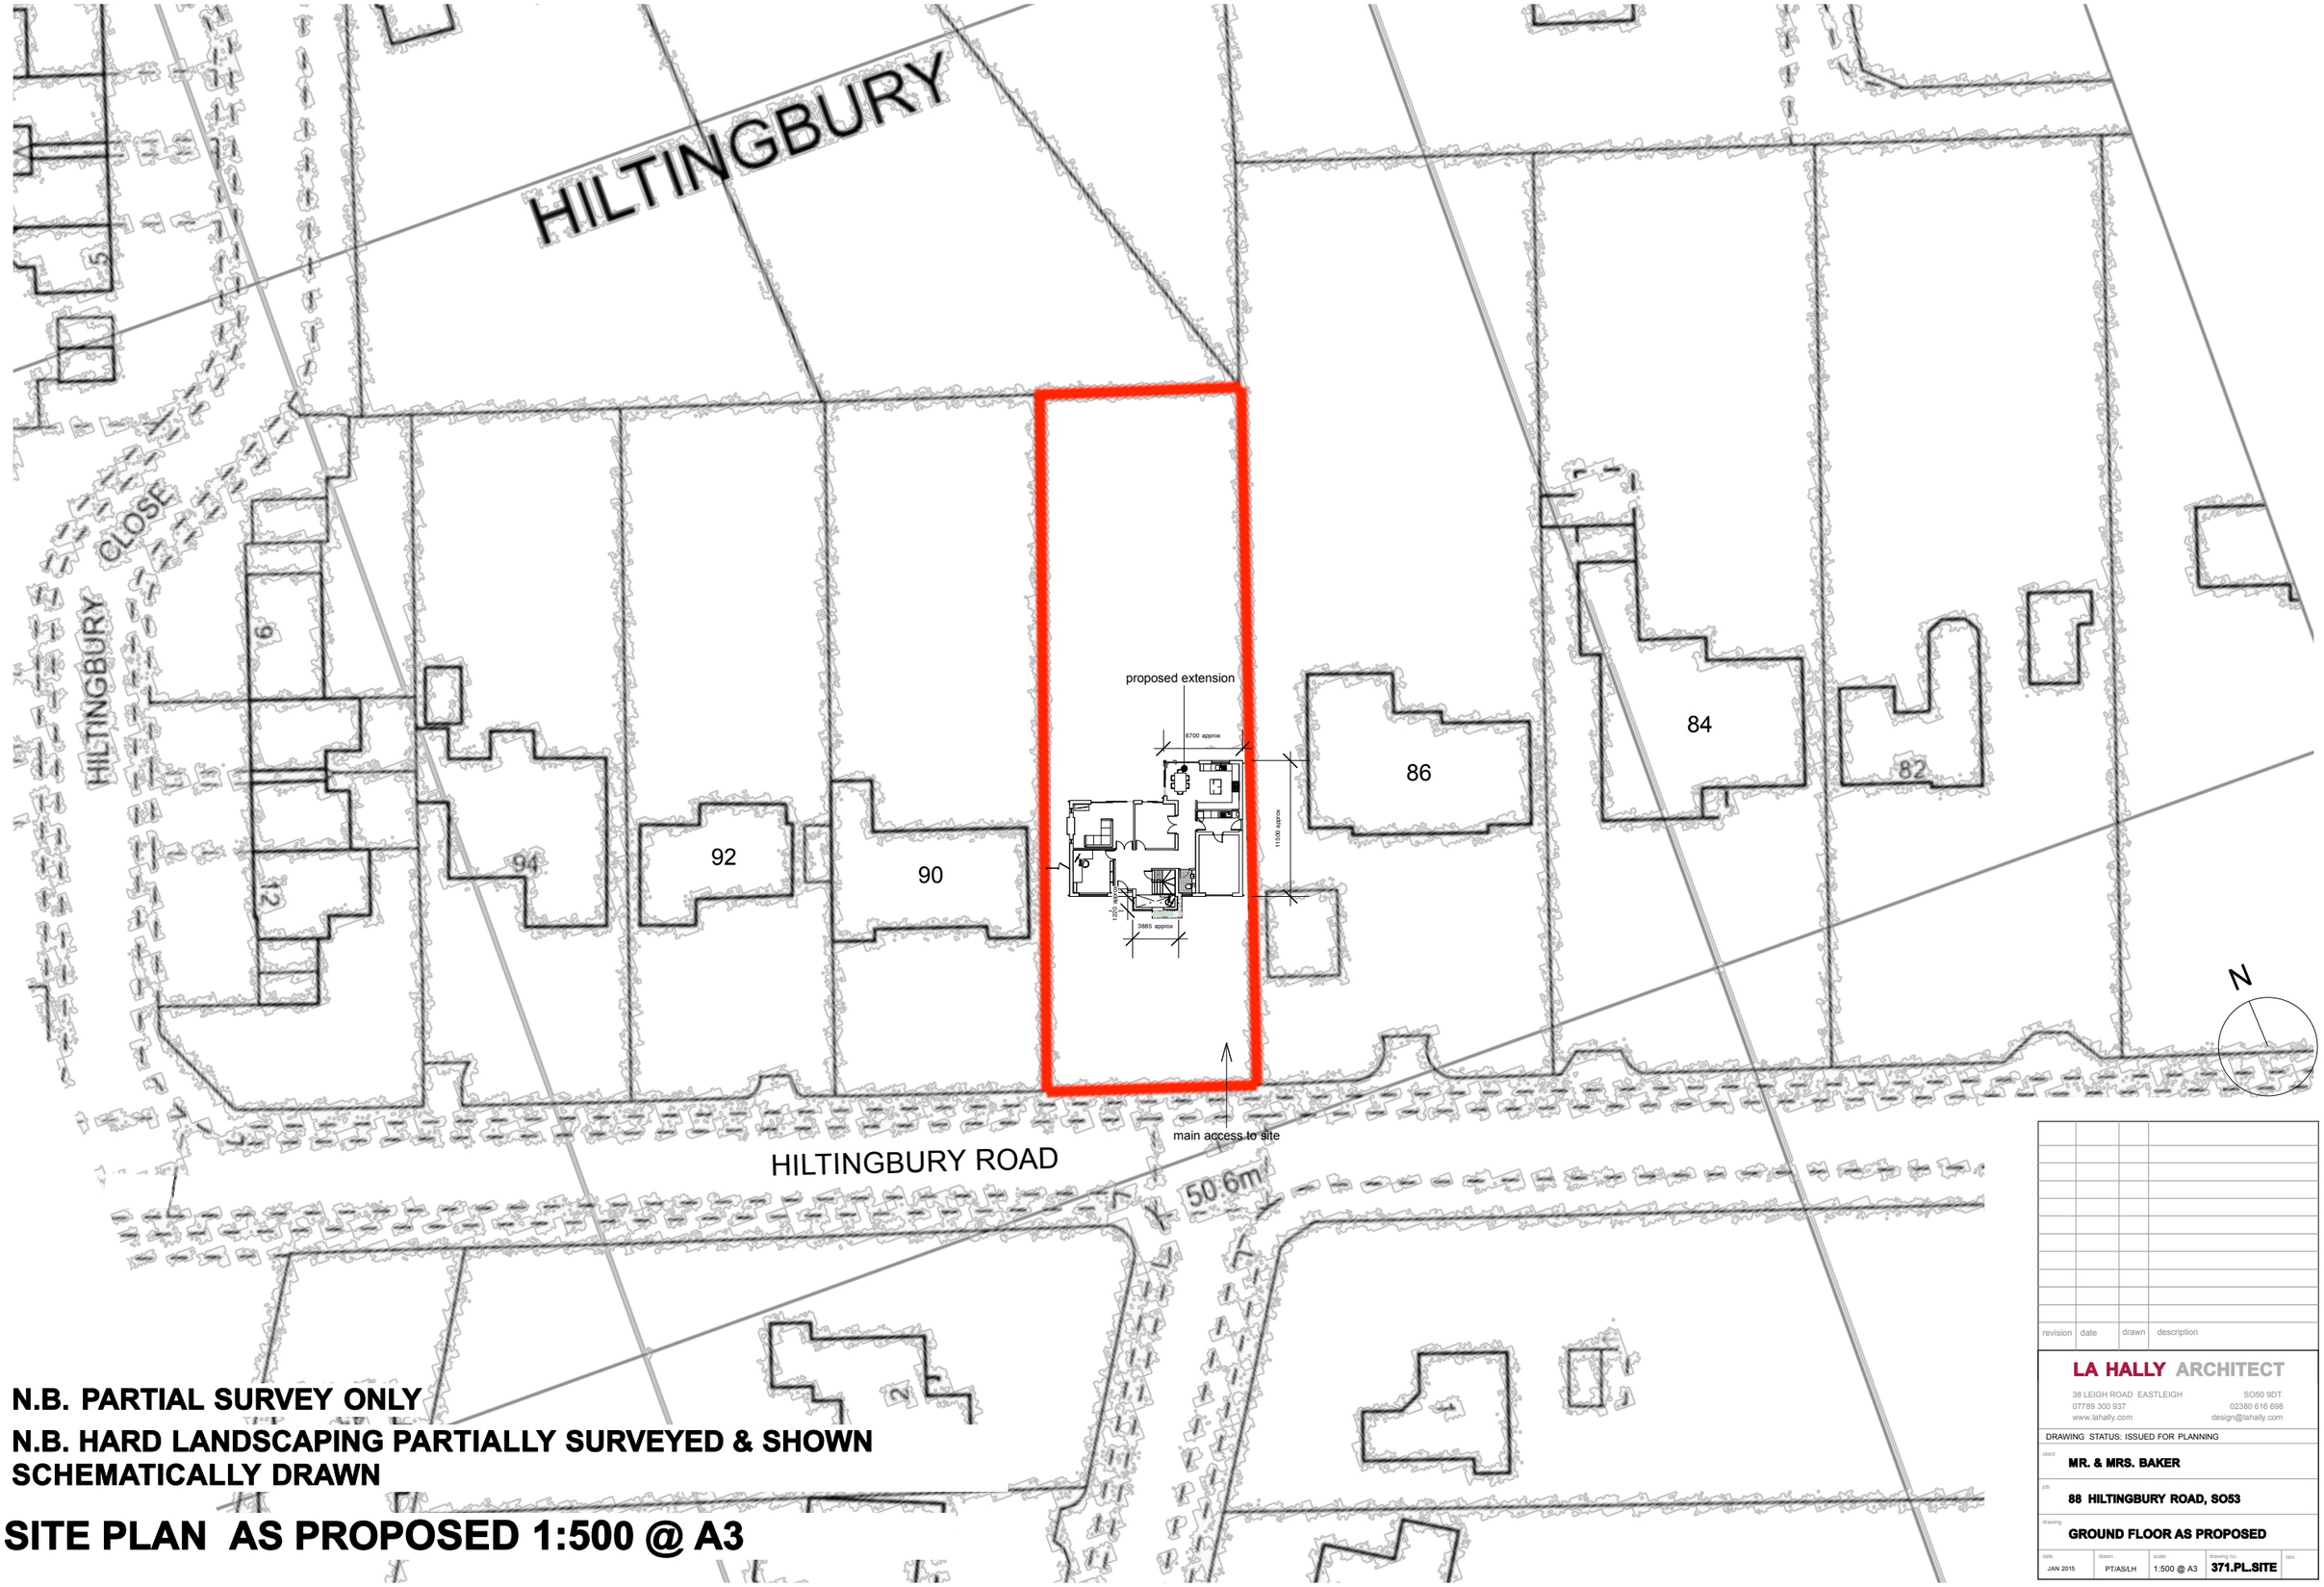

N.B. PARTIAL SURVEY ONLY

N.B. HARD LANDSCAPING PARTIALLY SURVEYED & SHOWN SCHEMATICALLY DRAWN

SITE PLAN AS PROPOSED 1:500 @ A3

revision	date	drawn	description

LA HALLY ARCHITECT

38 LEIGH ROAD EASTLEIGH SO50 9DT
07789 300 937 02380 616 698
www.lahally.com design@lahally.com

DRAWING STATUS: ISSUED FOR PLANNING

client: **MR. & MRS. BAKER**

job: **88 HILTINGBURY ROAD, SO53**

drawing: **GROUND FLOOR AS PROPOSED**

date	drawn	scale	drawing no.	rev.
JAN 2015	PT/AS/LH	1:500 @ A3	371.PL.SITE	