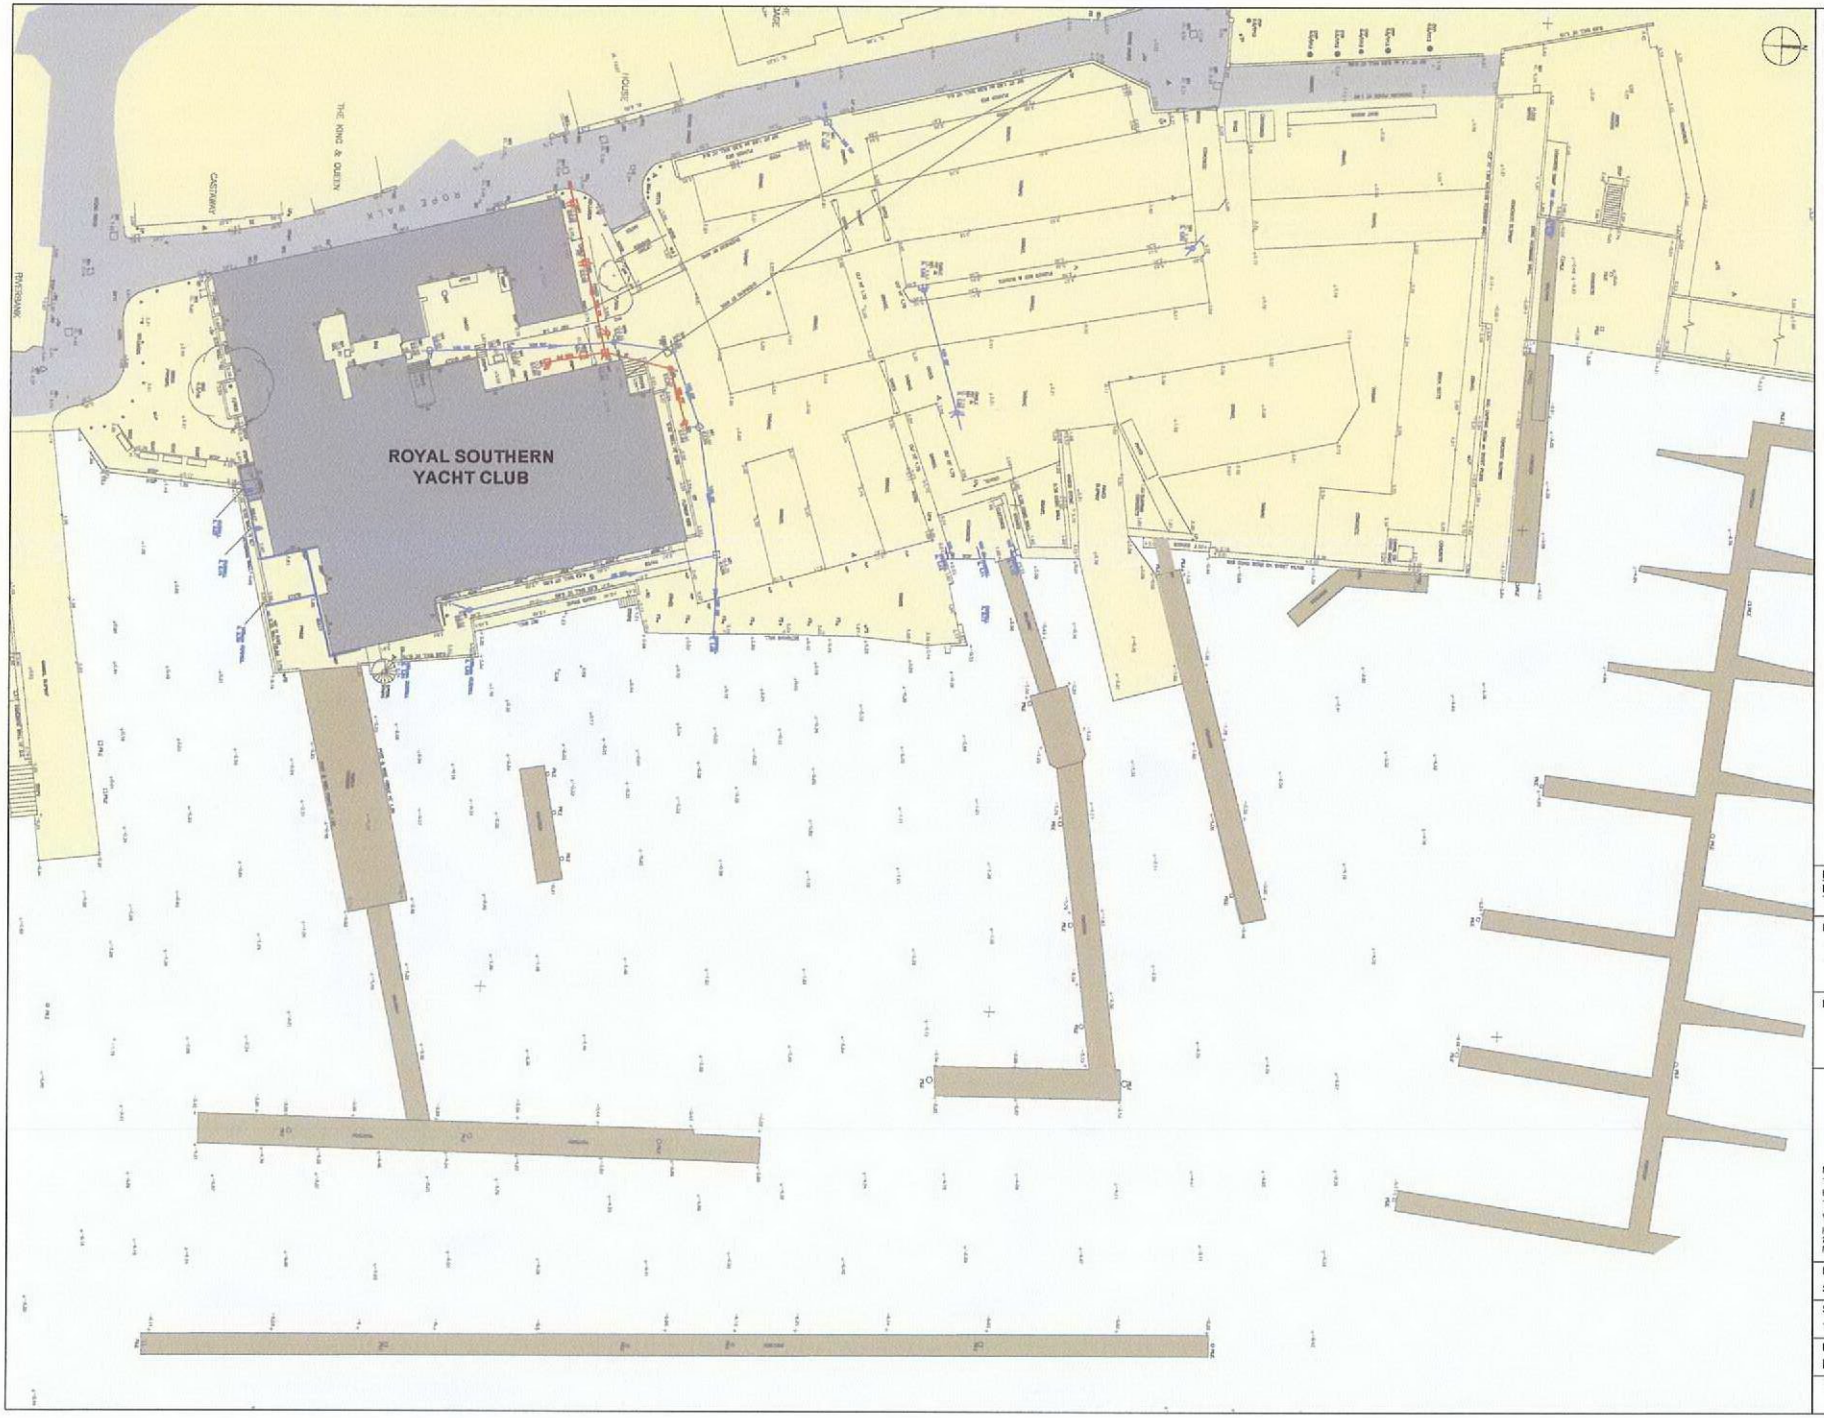


Notes:

Dimensions shown in mm unless stated otherwise.

Key:

Surface Water Drainage

Foul Water Drainage

No	Date		Drwn	Chkd
		Description		
		Revision		

Project:

Prince Philip Yacht Haven

Drawing Title:

Existing Drainage Layout

MARINA PROJECTS

Marina Projects Ltd.
The Design Office
Endeavour Quay, Mumby Road Gosport PO12 1A
Tel. +44 (0)23 9252 6688. Fax +44 (0)23 9252 3880
www.marinaprojects.com

Registered Office: Suite B, Bourne Gate,
25 Bourne Valley Road, Poole, Dorset BH12 1DY
Registered No. 4182366

Drawn by	Date	Approved by	Date
SB	14/03/2014	CD	16/04/2014

Scale at A3

1/500

Drawing No	Rev.
MP189-03-T-113	

MARINA PROJECTS © COPYRIGHT RESERVED
MARINA PROJECTS and the device are trade marks of Marina Projects Ltd.