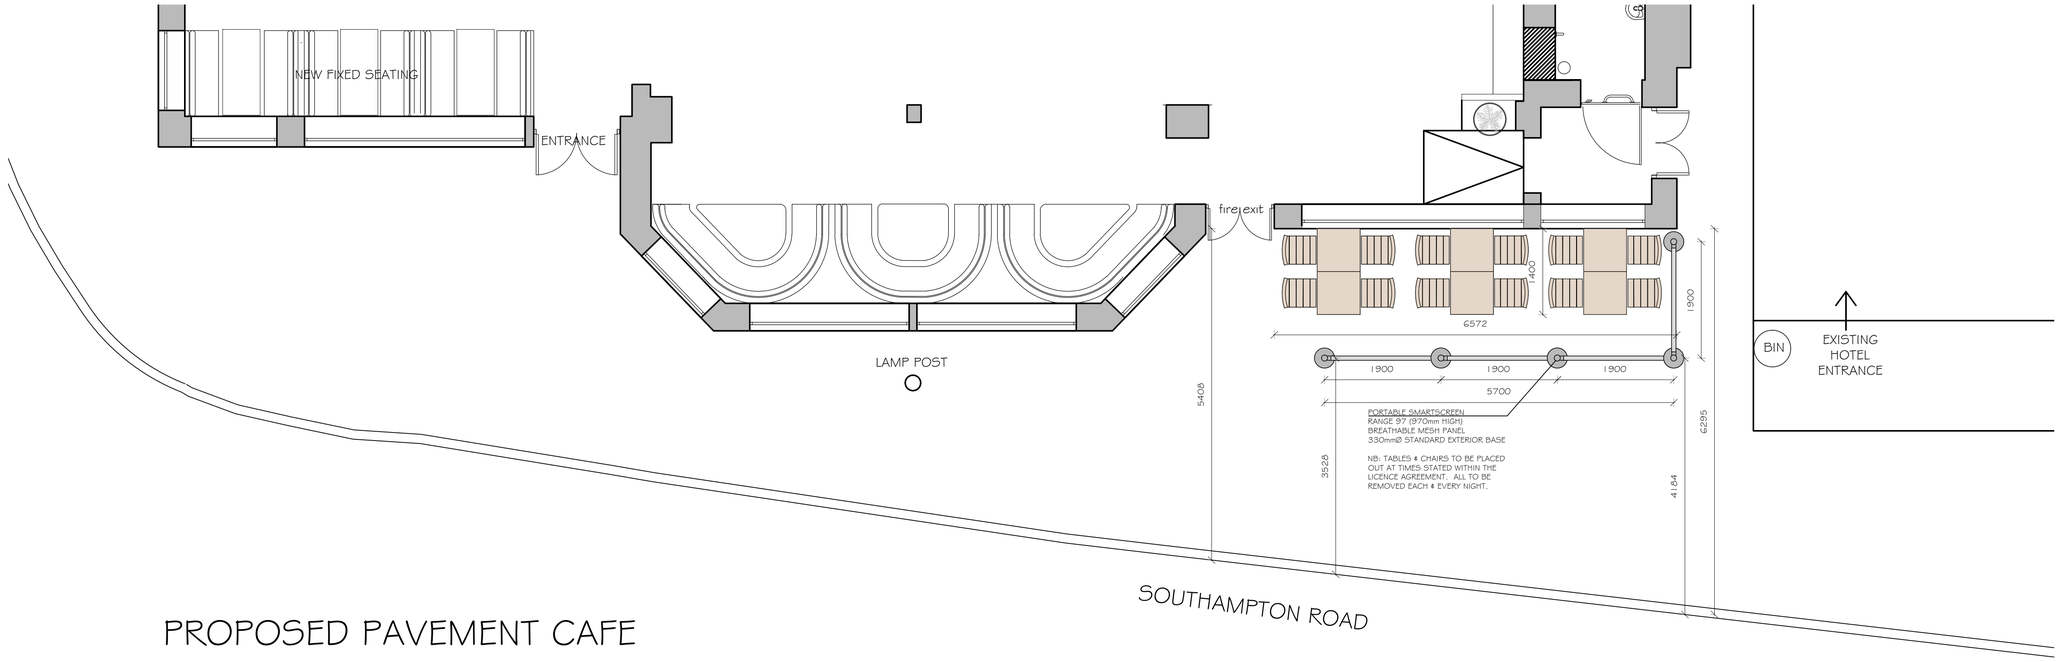


PROPOSED PAVEMENT CAFE

NOTE - Responsibility is not accepted for errors made by others in scaling from this drawing. All construction information should be taken from figured dimensions only

METRES

0 1 2 3 4 5

SCALE: 1:50





BREATHE AC ARM CHAIR
PRODUCT ID: 9200357
SUPPLIER: SATELLIET UK



EARTH 80 T TABLE
PRODUCT ID: 9200557
SUPPLIER: SATELLIET UK

EXAMPLES OF OUTDOOR FURNITURE

kdpa
kdesign
kdproject management
kdparchitecture
Adur Business Centre
Little High Street
Shoreham by Sea
West Sussex BN43 5EG
t: 01273 467518
e: info@kdpaine.co.uk
www.kdpaine.co.uk

CLIENT	JD WETHERSPOON PLC
PROJECT	PUB NO: 6147 THE WAGON WORKS, 28 SOUTHAMPTON ROAD, EASTLEIGH
DRAWING	PROPOSED PAVEMENT CAFE

SCALE	DATE	DRAWN
A1/1:50	NOV 2014	PM
PROJECT No	DRAWING No	REVISION
7155	PL03	