~~This drawing is not to be scaled.~~ The architect is to be informed of any errors before work proceeds. The general contractor is responsible for checking all dimensions

Notes

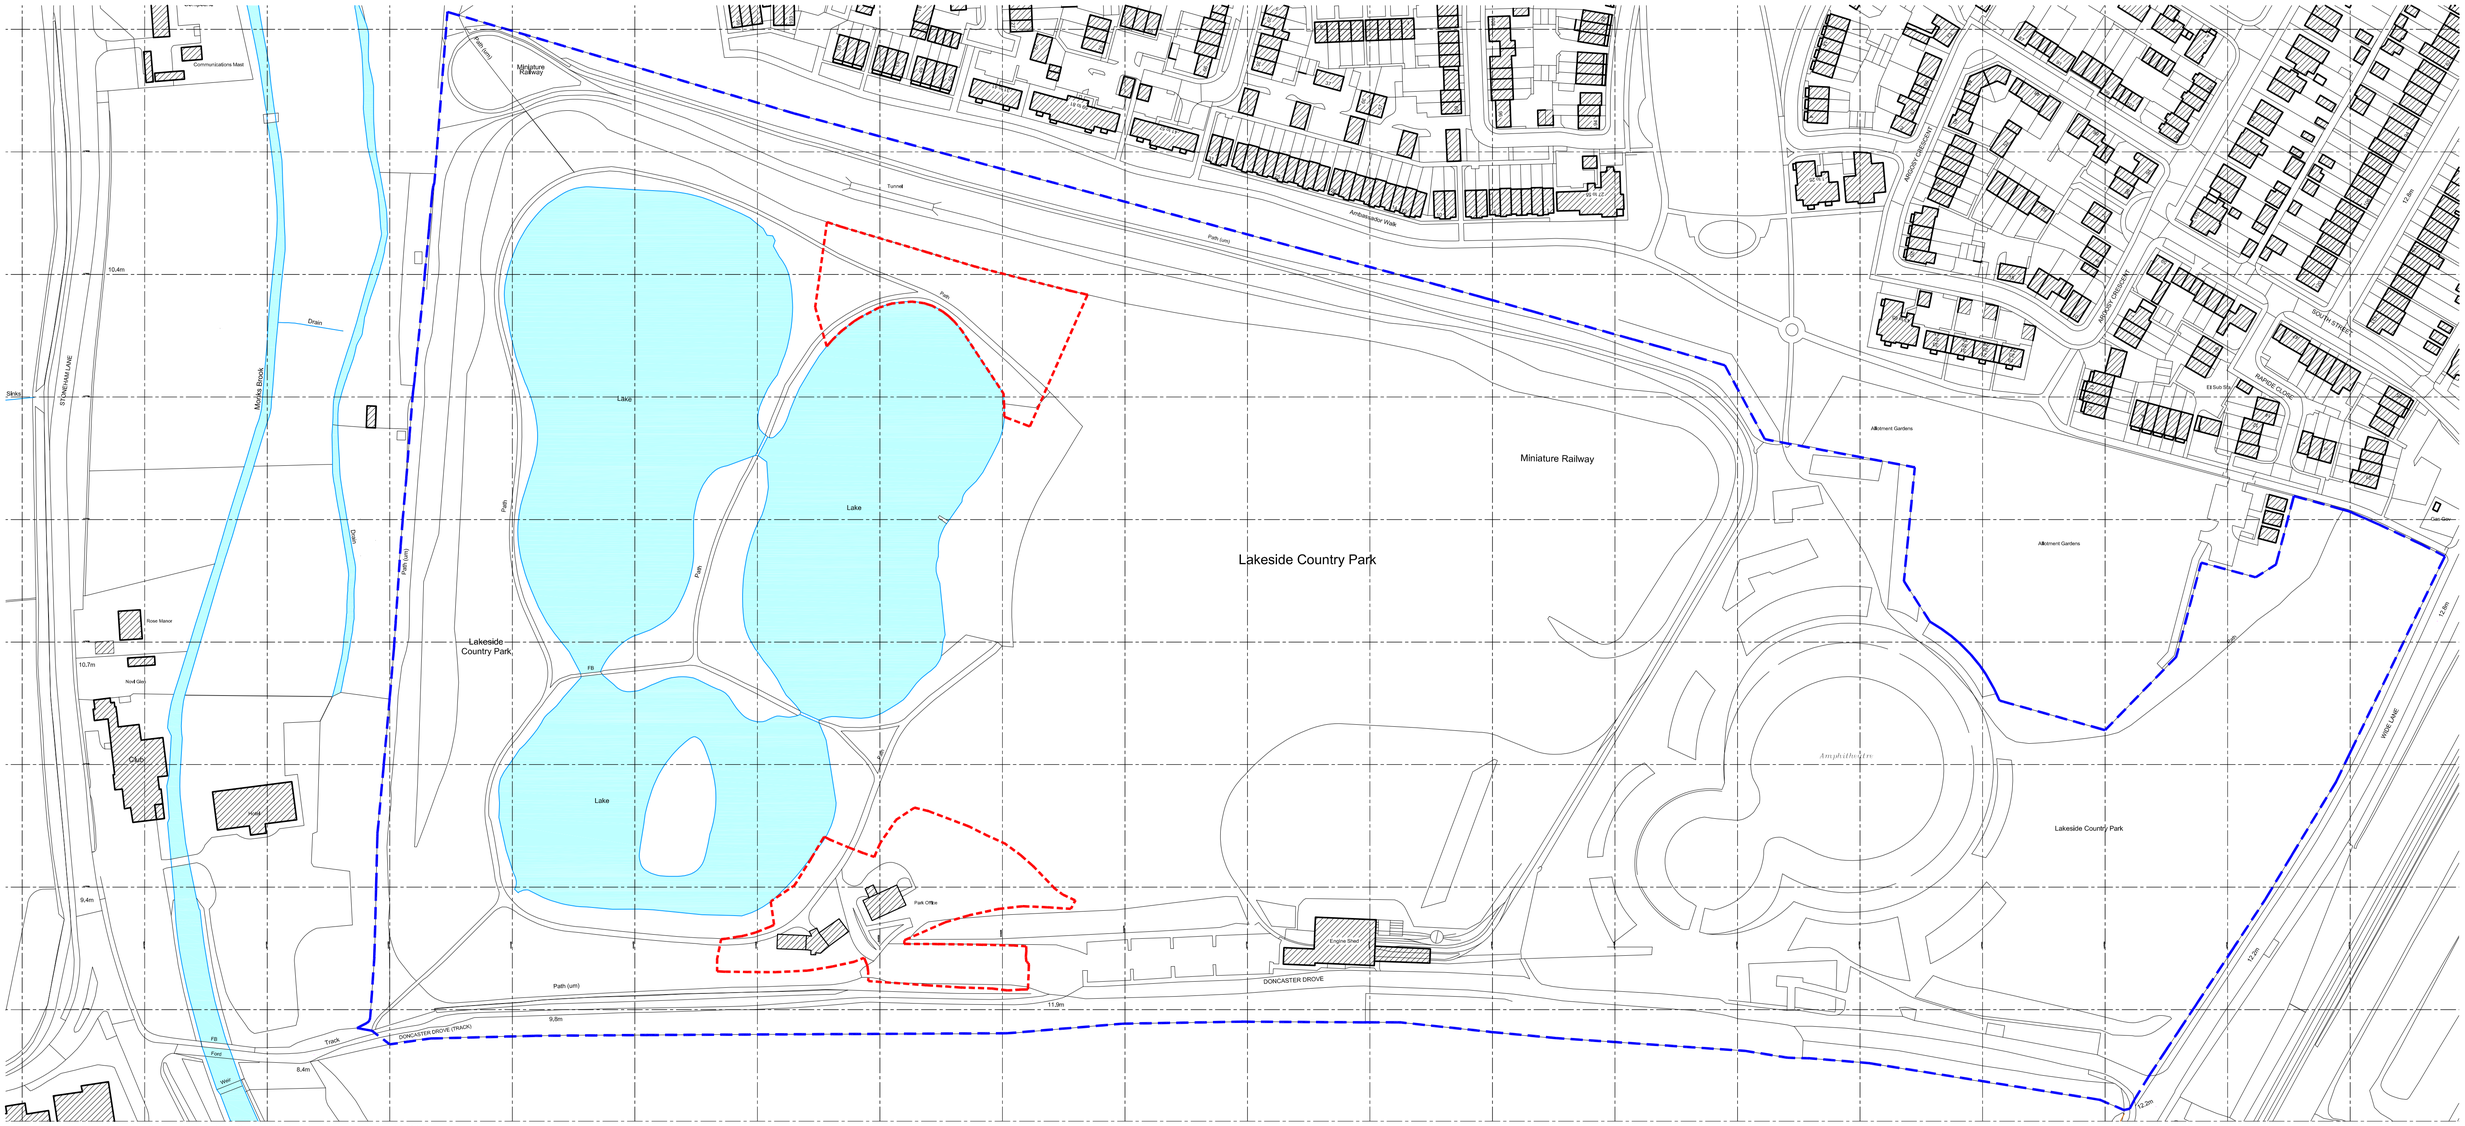

Ordnance Survey, (c) Crown Copyright 2014. All rights reserved. Licence number 100022432

01 / 1000 Site Location Plan
Scale: 1:1250

Denotes indicative site development boundary (approx site area = 9548sqm)

Denotes indicative boundary of adjoining land under the same ownership

N

1:1250 SCALE BAR

0m 10m 20m 30m 40m 50m 100m

Rev	Date + notes	Drwn	Chkd
01	05:11:2014 Revised Issue for Planning - additional site area included to the north of the lakes	SR	-
0	15:09:2014 Issued for Planning	SR	-

r h partnership architects
30 - 31 Foundry Street Brighton BN1 4AT
T 01273 645220 F 01273 645225
www.rhpartnership.co.uk
brighton@rhpartnership.co.uk

Project
Lakeside Country Park
Eastleigh
Hampshire

Drawing
Site Location Plan

Job Ref	Dwg No	Revision
P0013	1000	01

Scale(s)	Size	Drwn	Chkd
1:1250@A1	A1	SR	-

Status
Planning