




Existing Ground Floor Plan 1:100

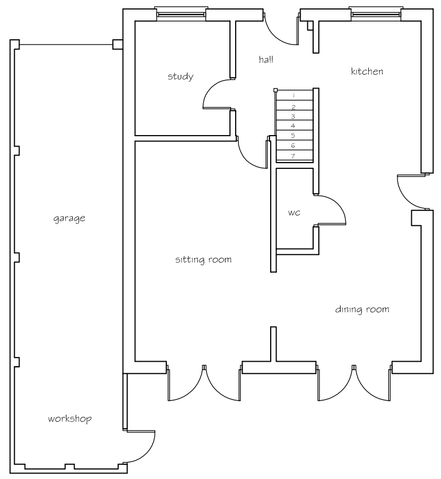

Existing First Floor Plan 1:100

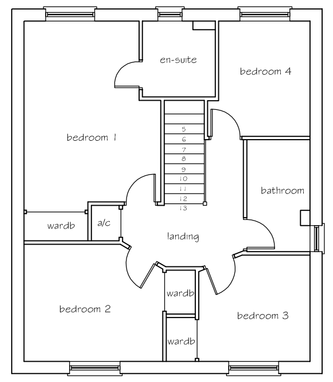


Existing Front Elevation 1:100

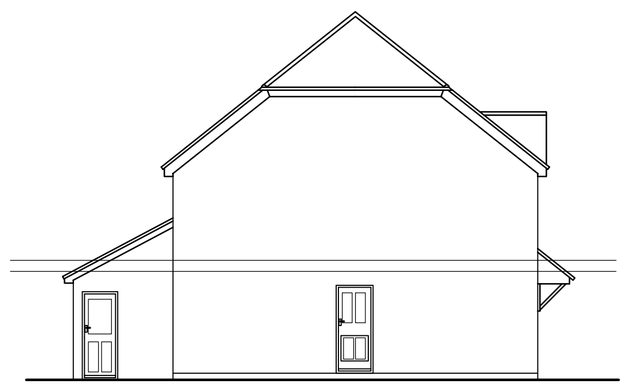


Existing Side Elevation 1:100



Existing Rear Elevation 1:100

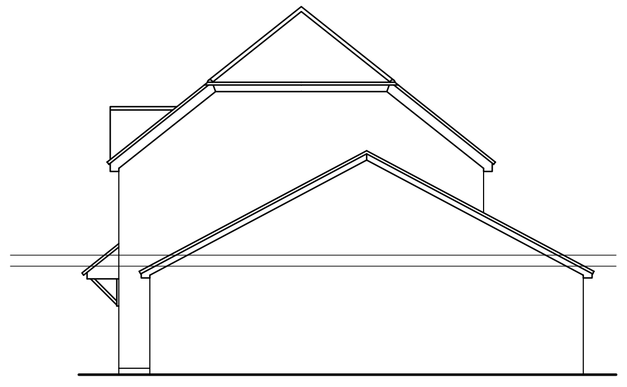


Existing Side Elevation 1:100

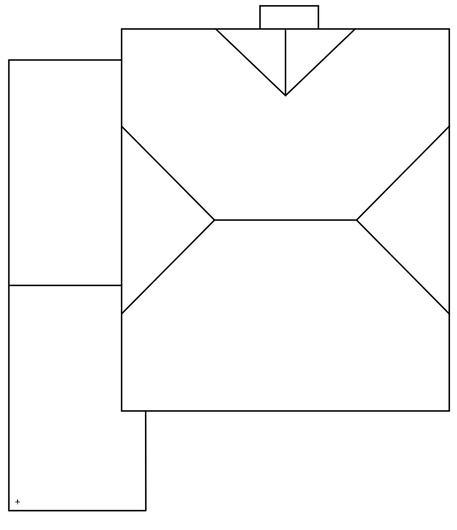


Existing Roof Plan 1:100

Existing

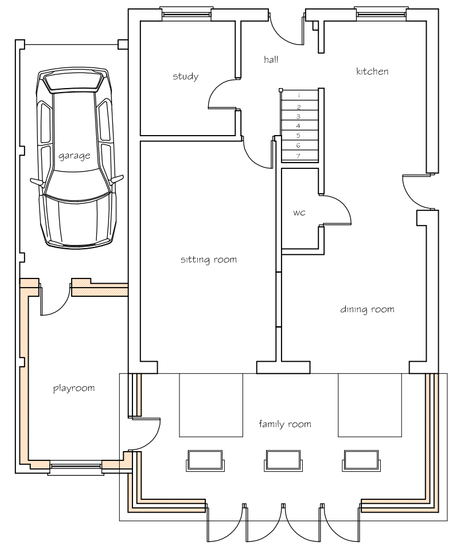


Proposed Ground Floor Plan 1:100

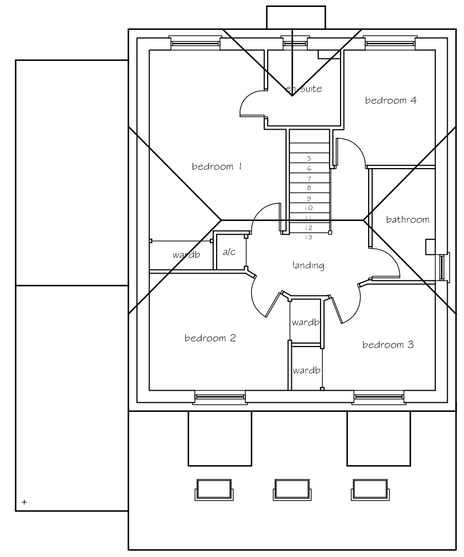

Proposed First Floor Plan 1:100




Proposed Front Elevation 1:100

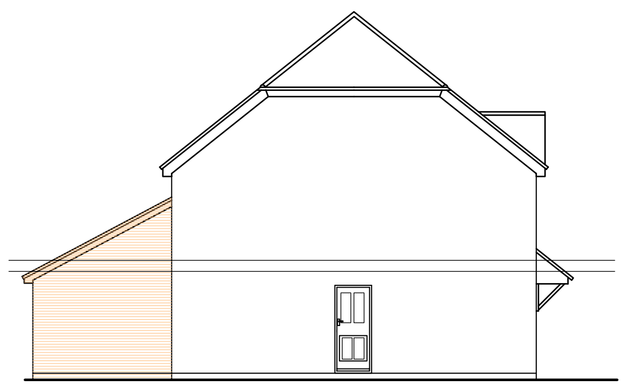


Proposed Side Elevation 1:100




Proposed Rear Elevation 1:100

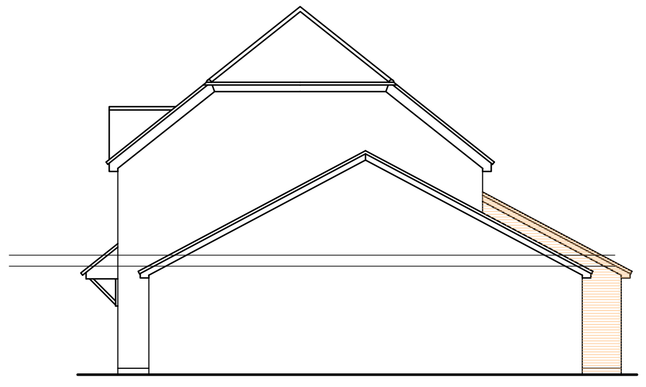

Proposed Side Elevation 1:100

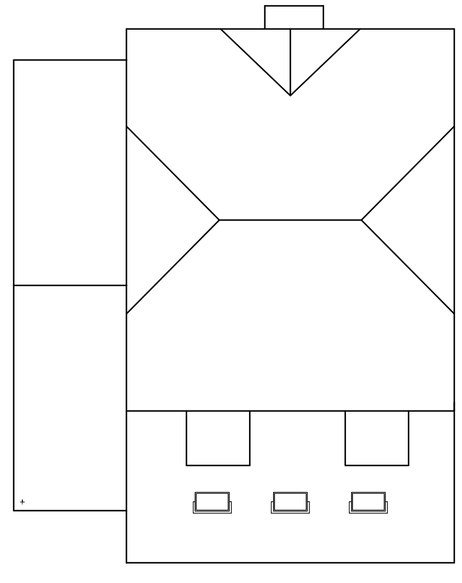

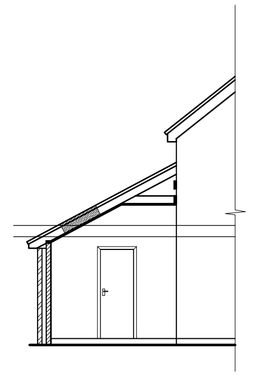

Section Through

Proposed

Drawing Notes:

The Copyright of this drawing belongs solely to BPS Design Consultants Ltd and it should not be copied or reproduced without written consent from BPS Design Consultants.

Any written dimensions to take precident over scaling and all dimensions should be checked on site.

This drawing has been prepared for the purposes of planning consent and should NOT be used for construction or any other use.

SCALE (Metres) 1:100 @ A1 Sheet


0 0.5 1.0 1.5 2.0 2.5 3.0 3.5 4.0 4.5 5.0 6.0 7.0 8.0 9.0 10.0

SCALE (Metres) 1:500 @ A1 Sheet


0 10.0 20.0 30.0 40.0 50.0

SCALE (Metres) 1:1250 @ A1 Sheet

0 40 80 120

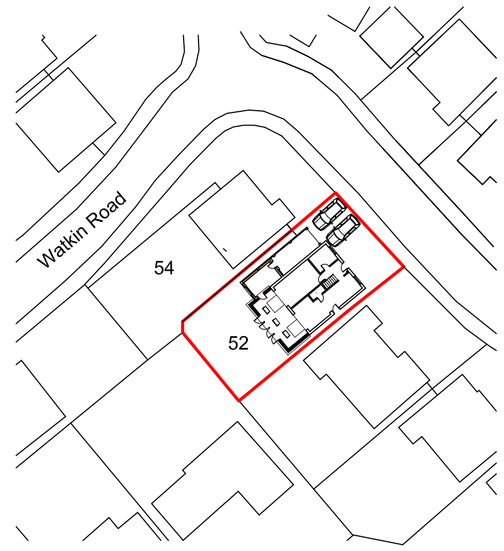

Block Plan 1:500

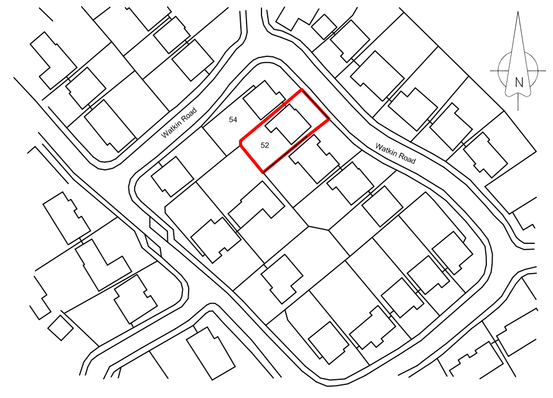

Location Plan 1:1250

© Crown copyright (2014). All rights reserved.
Licence Number 100046928.

BPS Design Consultants Ltd
Seafields
Dodwell Lane
Bursledon
Southampton
SO31 1DJ

BPS CONSULTING
Building Design and Construction Consultants

Phone: 023 8040 4017
Email: enquiries@bps-consulting.co.uk
www.bps-consulting.co.uk

Project: 52 Watkin Road, Hedge End, Southampton		
Client: Mr and Mrs McDonald		
Dwg Title: Planning Application		
Dwg No: PL/01		Revision: B
Date: Nov 2014	By: crm	Scale: As Shown

The Copyright of this drawing belongs soley to BPS Design Consultants Ltd. It should not be copied or reproduced without consent from BPS Design Consultants Ltd. Original drawing at A1 size.