


1:1250

©Crown Copyright Licence number 100047474

N

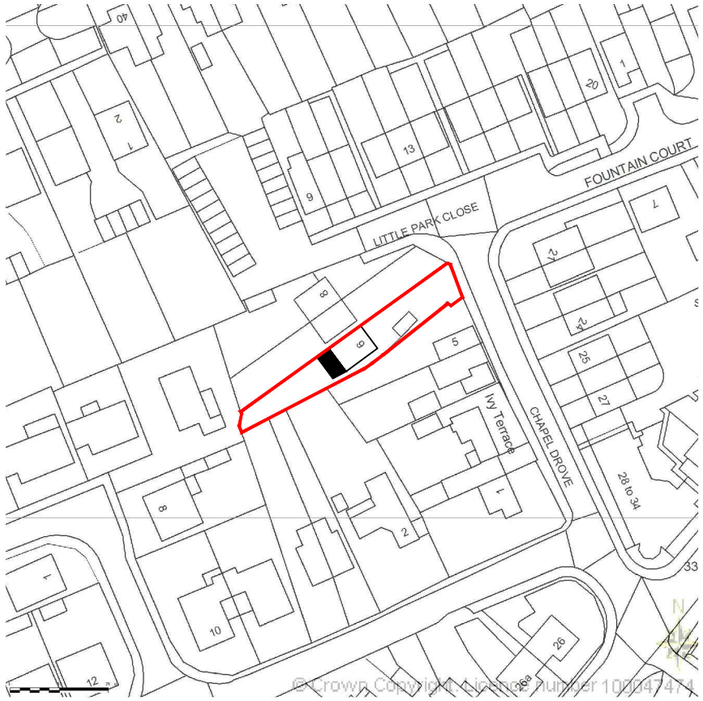


1:500

ROSENTHAL
ARCHITECTURAL SERVICES
07713 483394
info@rosenthalarchitectural.co.uk

## NOTES

**01 All new and existing building work dimensions are critical to the construction process.**

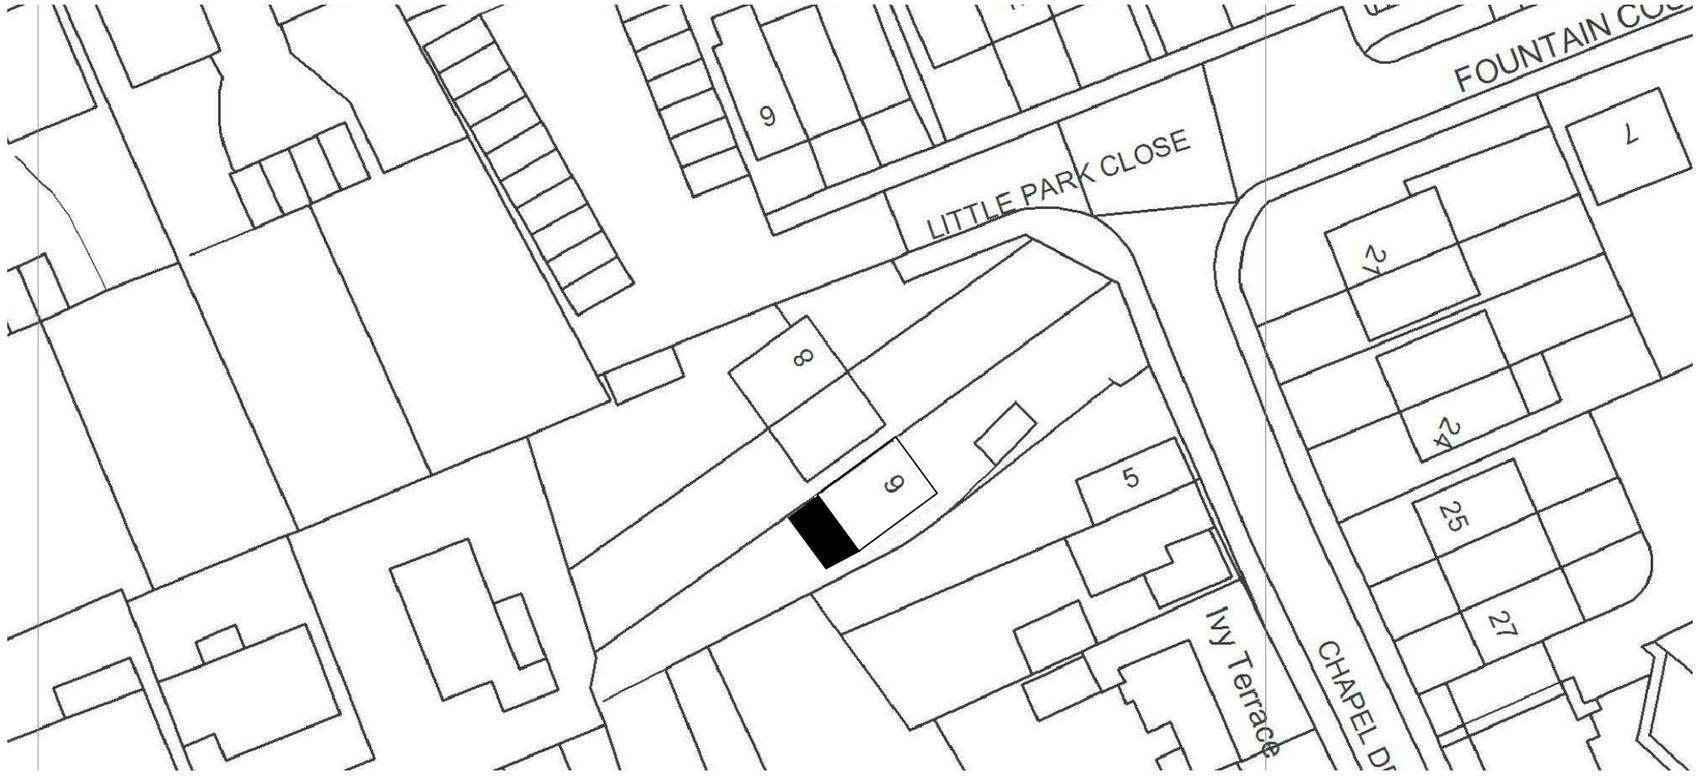**02 All drawings are preliminary unless stated differently. Preliminary drawings and are not to be built or manufactured from.**

**03 This drawing is subject to copyright of Rosenthal Architectural SERVICES reproduction only with written authority.**

**04 Drawing dimensions and scales to be checked prior to commencement of work.**

**05 All structural work where mentioned on this drawing is subject to a qualified structural and civil engineer calculations before building work commences.**

**06 These plans may be subject to "Planning & Building Regulation Approval" or any other statute in law before the commencement of building works.**

**07 All materials to match existing unless otherwise stated.**

M 1:1250 0 12.5 25 37.5 50 62.5
M 1:500 0 5 10 15 200 25

Location Plan

**Mr & Mrs Bound**
6 Little Park Close,
Hedge End,
Eastleigh,
Hampshire,
SO30 4AD

**DRAFT 2A - 13.10.14**

| | |
|---|---|
| CLIENT NO: | DRAWN: DS |
| JOB NO: | DATE: 15.09.14 |
| SCALE @ A3: shown | PG NO: 06 |