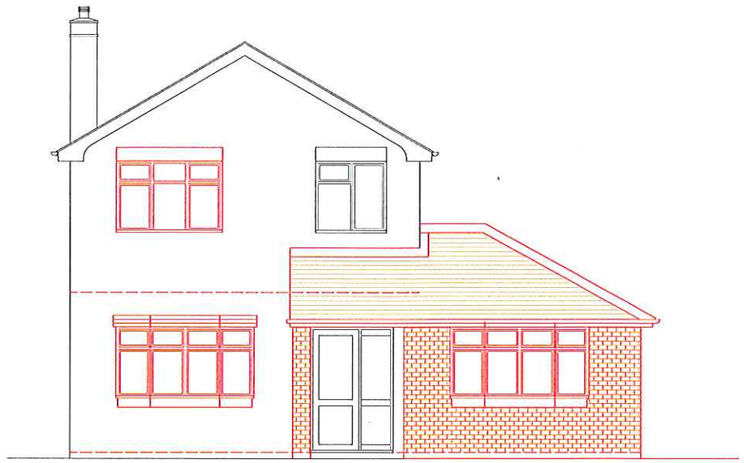

Front Elevation



Side Elevation

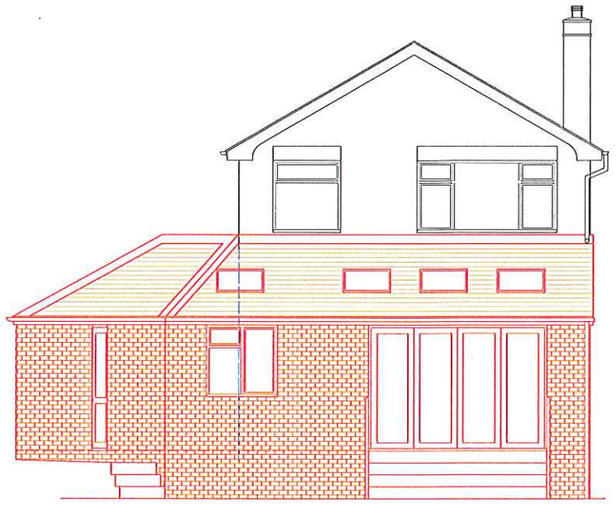

Rear Elevation

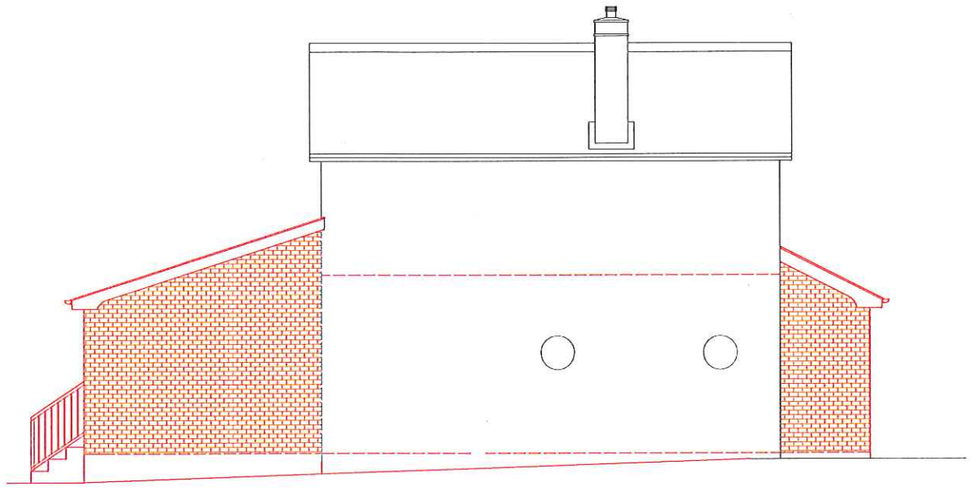

Side Elevation

AMENDED PLAN – 30/10/2014

R.B.D design service			1 CUPERNHAM LANE ROMSEY, HAMPSHIRE, SO51 7JJ TEL. No. 01794 513971 E Mail. roylucasrbd@aol.com			
JOB 4 RICHLANS ROAD, HEDGE END			DRAWING PROPOSED ELEVATIONS			
JOB No. RC/13/01	DRG.No. 04	Revision C	Scale 1:100	Date 07.13	Drawn R.L.	Checked