PROPOSED

proposed f. floor extension

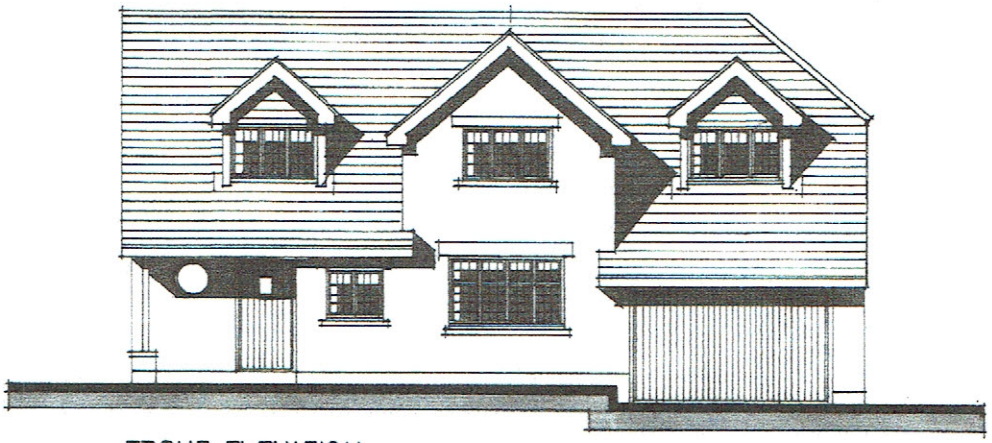

FRONT ELEVATION
SCALE : 1 : 100

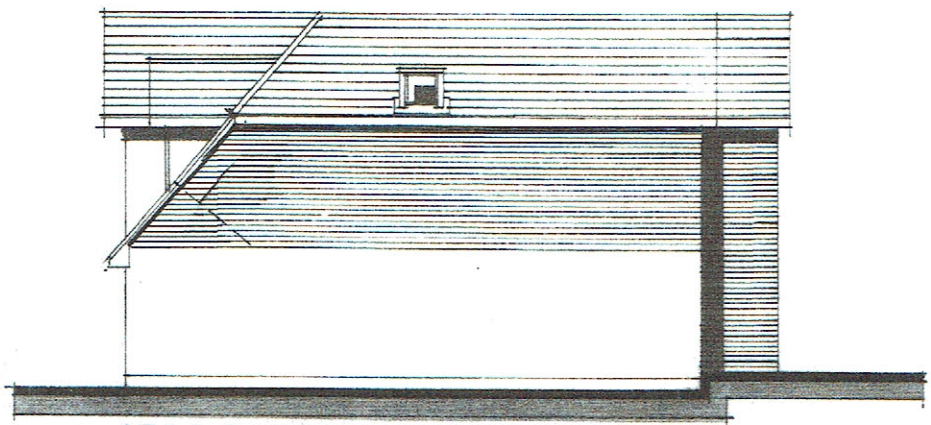

SIDE ELEVATION

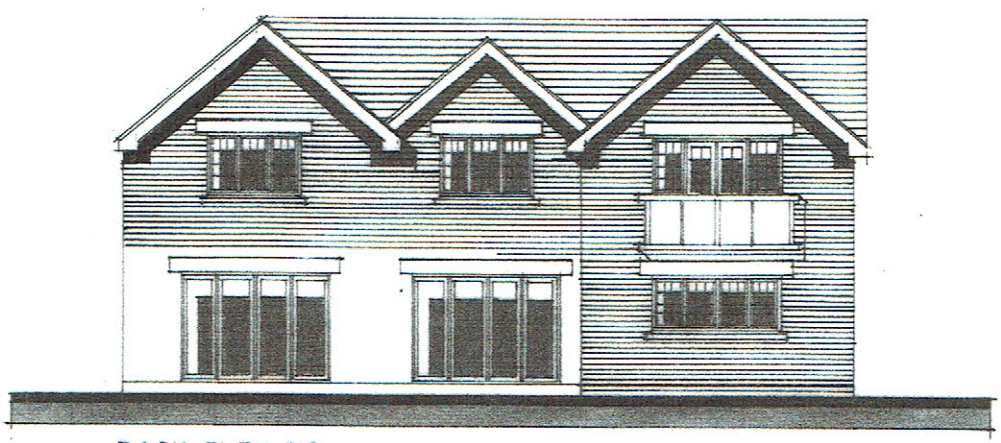

BACK ELEVATION

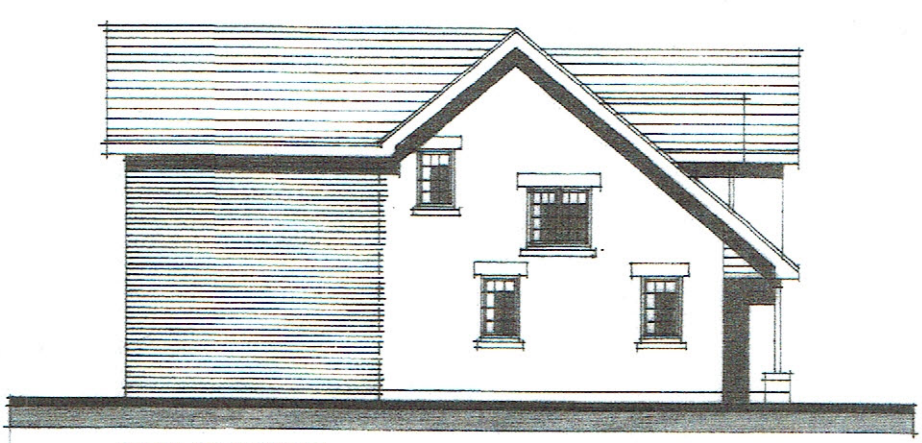

SIDE ELEVATION

NOTES

© Copyright Reserved

1. This drawing is the copyright of NJD Associates Ltd. It may not be copied, altered or reproduced in any way whatsoever neither passed to a third party without their written authority.
2. Dimensions to be checked on site prior to commencing any work. Any discrepancies should be reported to the project designer immediately.
3. Please do not scale these drawings.
4. If in doubt ask.

note :
all new materials to match existing

0 1 2 3 4 5
meters

NIGEL DYER ASSOCIATES
ARCHITECTURE AND URBAN DESIGN

PROPOSED EXTENSION and ALTERATIONS
19 OAKWOOD ROAD, CHANDLERS FORD, EASTLEIGH, HAMPSHIRE.
FOR : Mr and Mrs M. BROWN
DATE : AUG 2014 DRAWN BY : N.J.D. PROJECT No: 1023 : 04

NIGEL DYER ASSOCIATES THE STUDIO 41 SOUTHGATE STREET, WINCHESTER, HAMPSHIRE SO23 9EH
T: 01962 882 234 M: 07860 556 952 E: NIGEL@DYERARCH.CO.UK WWW.DYERARCH.CO.UK