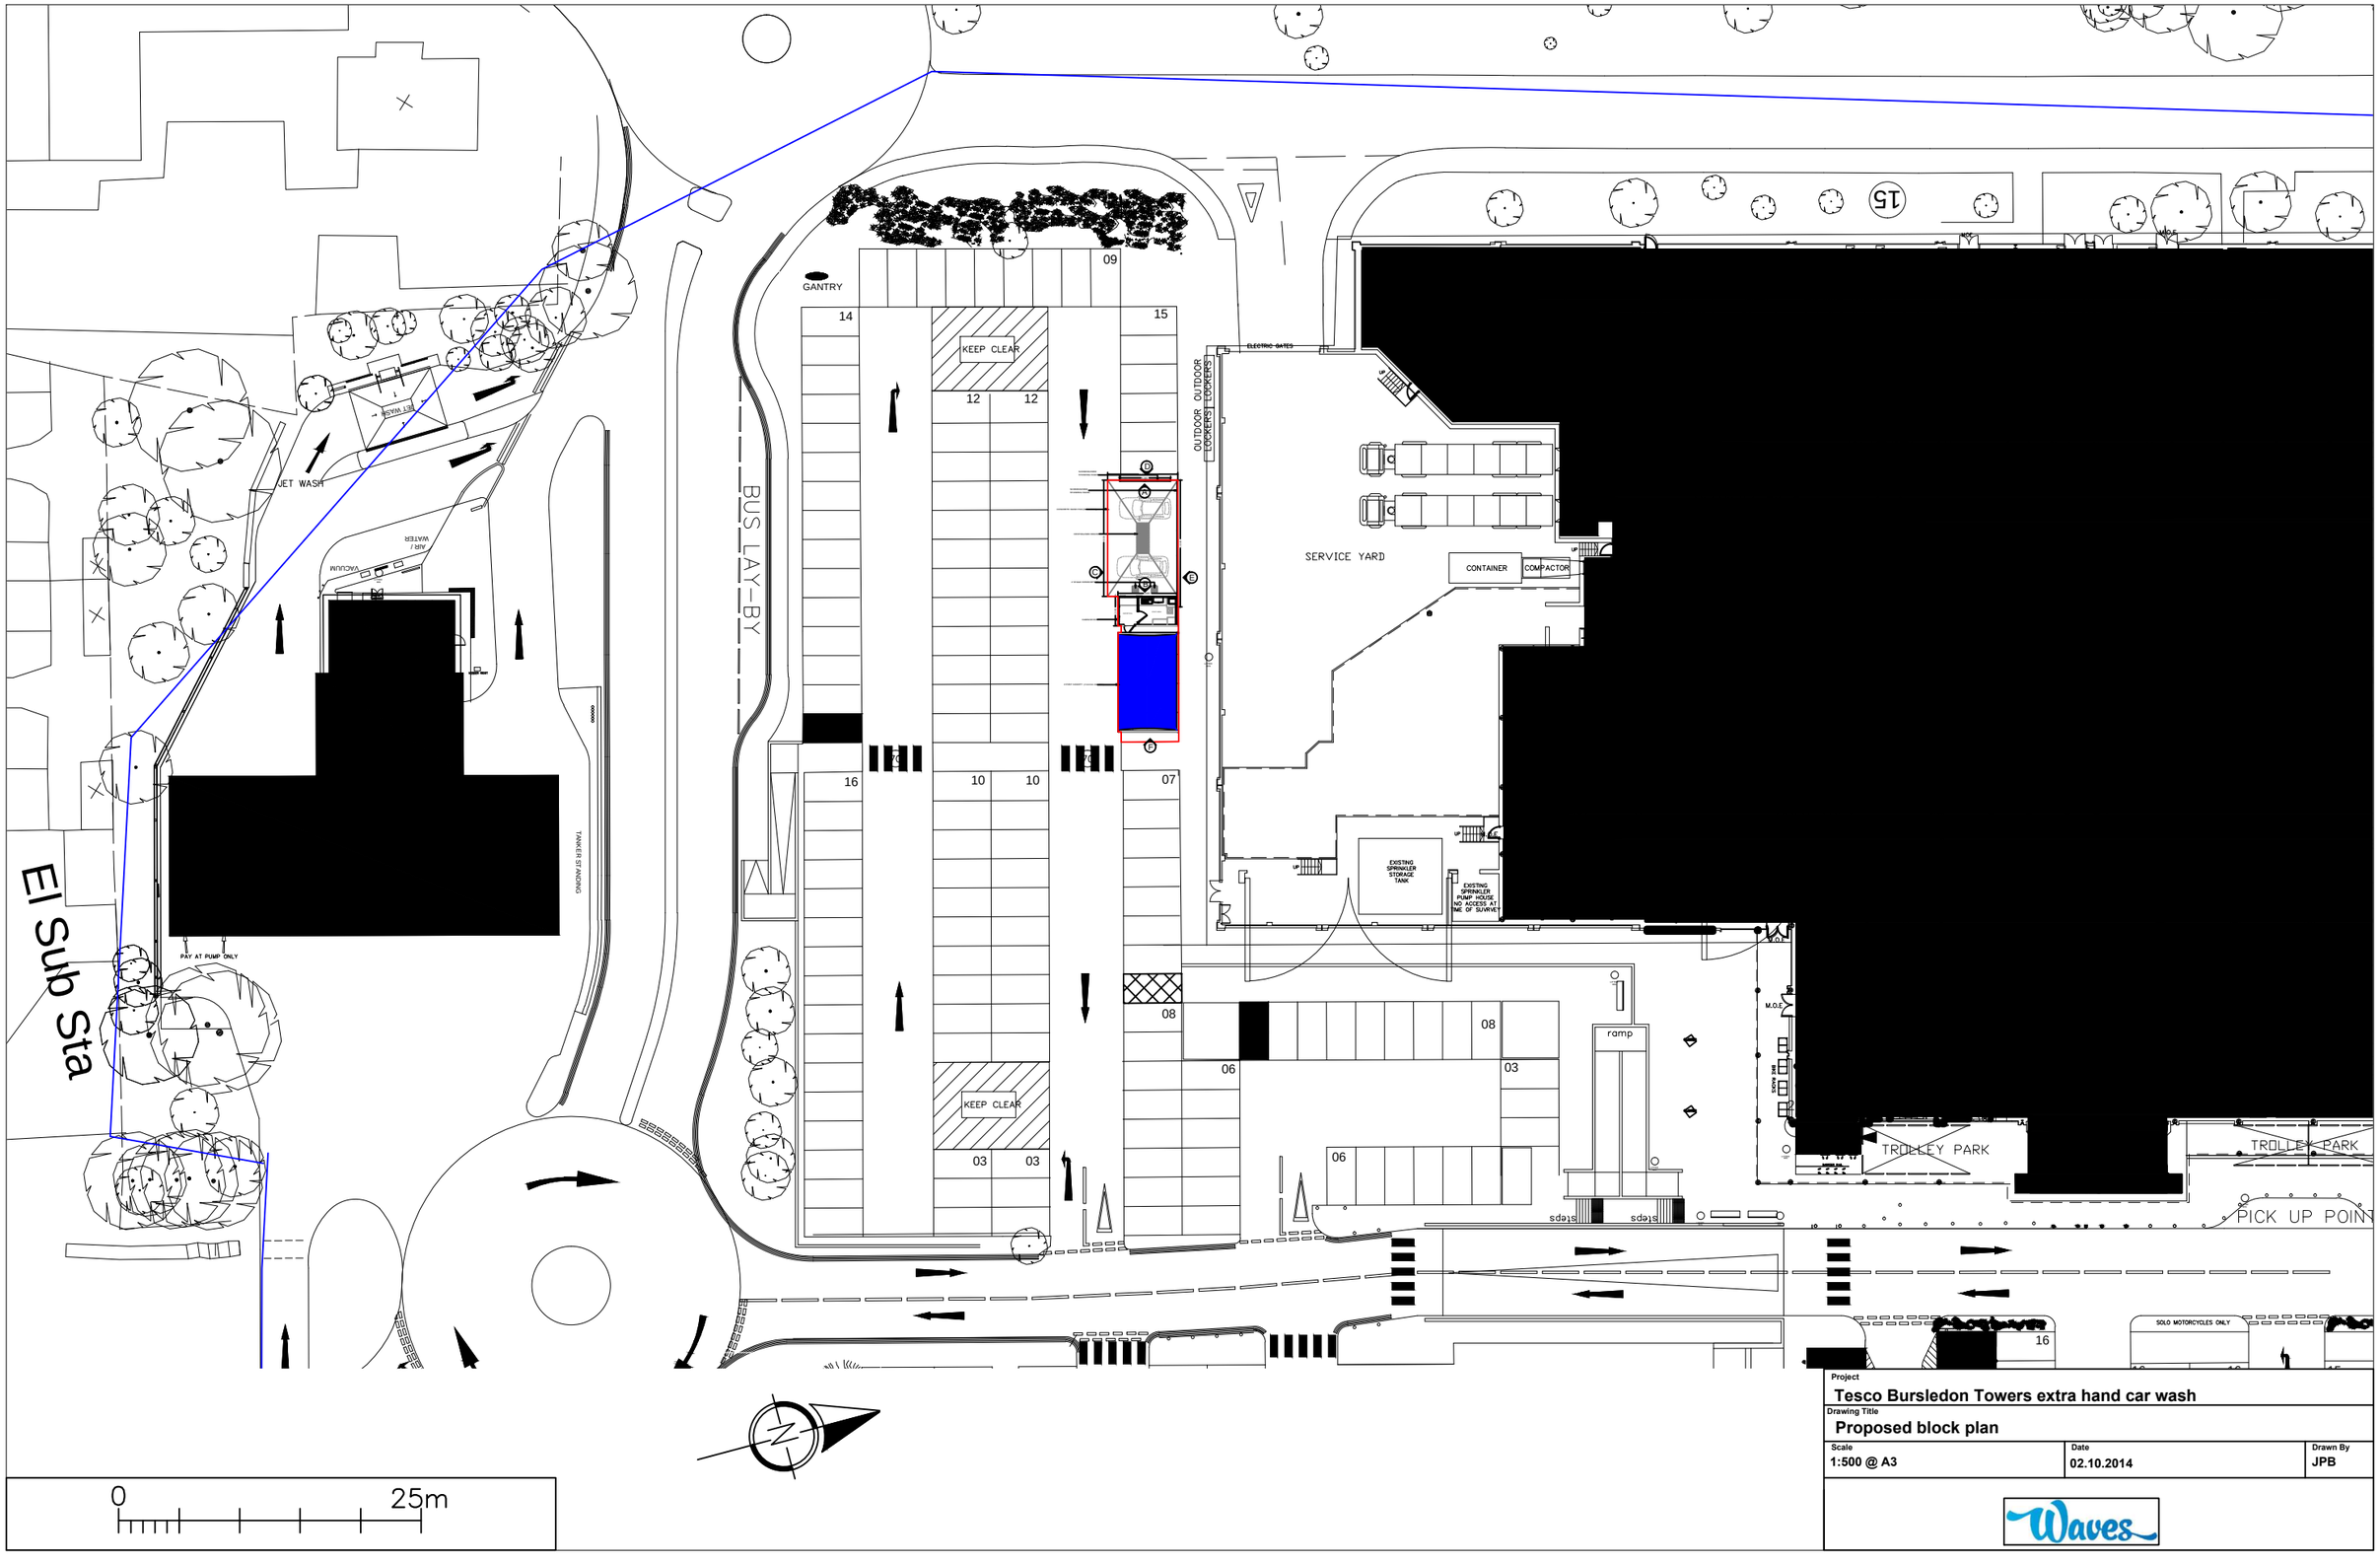

Project
Tesco Bursledon Towers extra hand car wash

Drawing Title
Proposed block plan

Scale	Date	Drawn By
1:500 @ A3	02.10.2014	JPB

Waves