Loft Conversion Specialists
CHARRETT & SONS

This drawing is the copyright of H.J.CONCEPTS LTD and may not be copied, altered or reproduced in any way without their written authority © H J Concepts Limited 2014

Do not scale this drawing. Use written dimensions only. All dimensions shall be checked on site prior to commencement of work.

IF IN DOUBT ASK

DO NOT SCALE: This note may be omitted for **PLANNING PURPOSES ONLY.** Original documents only may be relied upon. Inaccuracies may occur due to printing, scanning and other forms of copying.

This drawing has been produced for **Mrs T Willoughby** for the works at **45 Kingsway, Chandlers Ford. SO53 1EL** and is submitted as part of a Lawful Development application and is not intended for use by any other person or for any other purpose.




Existing Rear Elevation




Proposed Rear Elevation

LEGEND


1. Roof windows by Velux or similar (clear glass)
2. Double glazed full height window to gable end

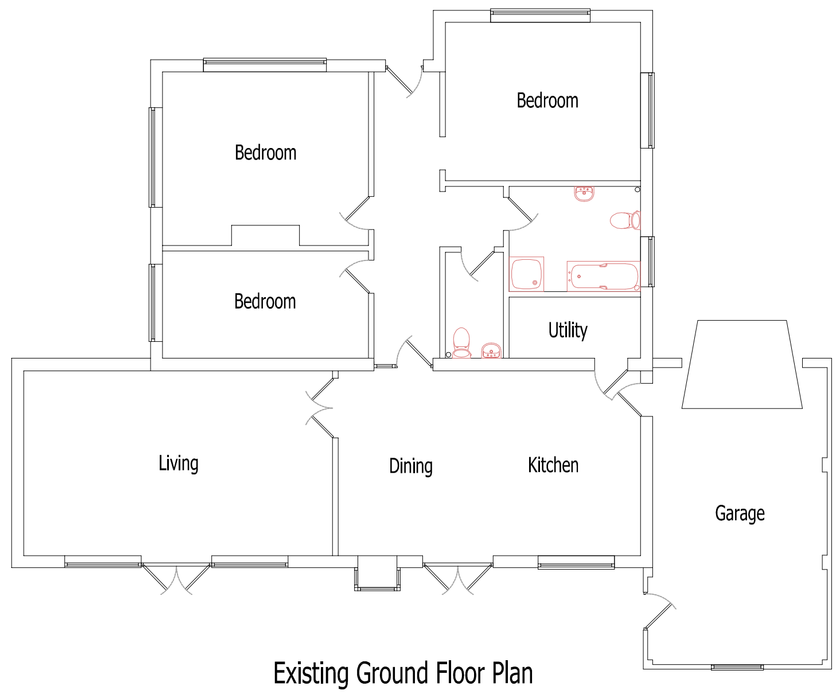

Existing Ground Floor Plan

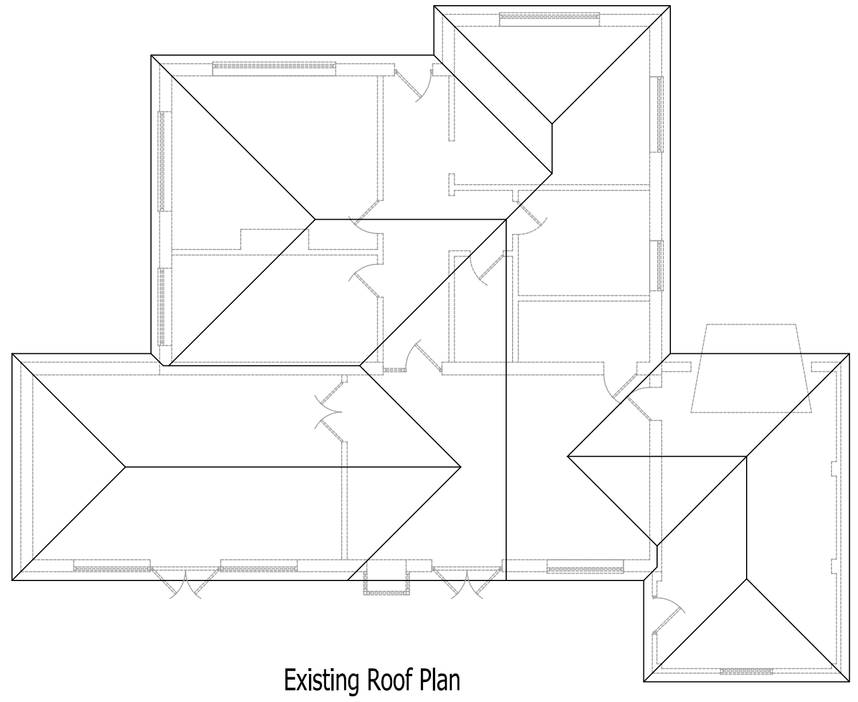


Existing Roof Plan

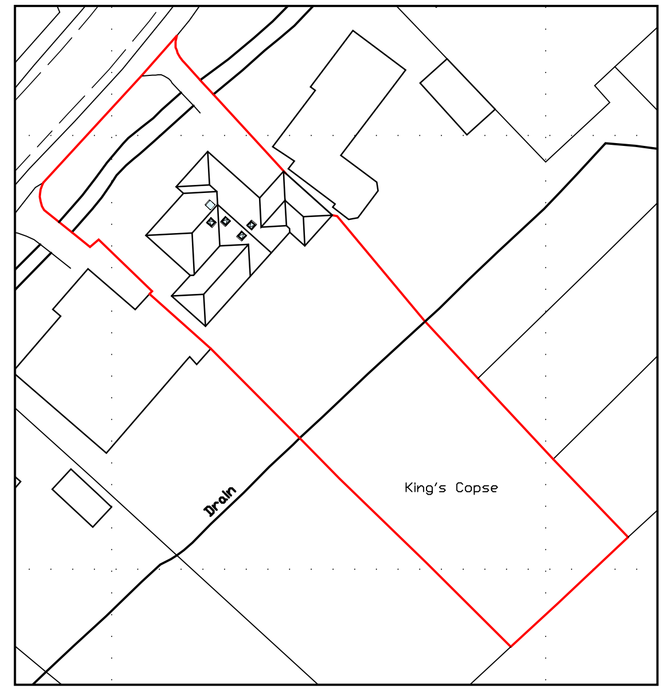

Site Plan 1:500

0 1 5 10 15 20 30 40 50

Crown Copyright 2014. All rights reserved. Licence number 100022432

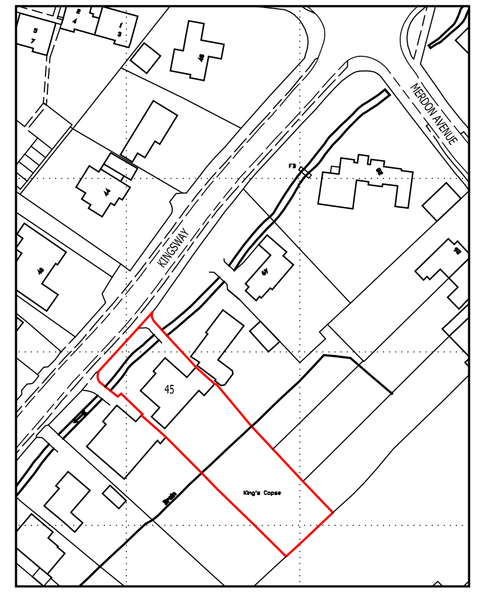


Block Plan 1:1250

0 10 20 30 40 50 100


Crown Copyright 2014. All rights reserved. Licence number 100022432



Proposed Ground Floor Plan

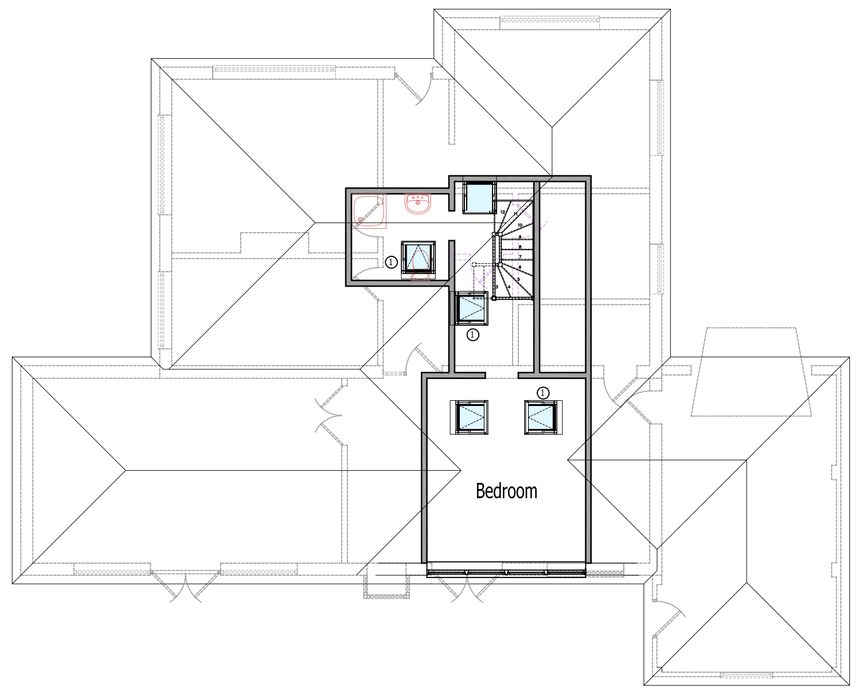

Proposed Attic/Roof Plan

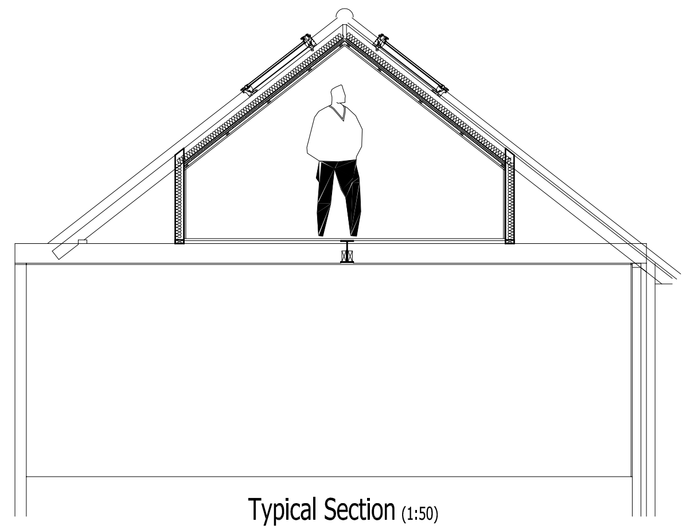

Typical Section (1:50)

Loft Conversion Specialists
CHARRETT & SONS
55 Morgan Le Fay Drive Chandlers Ford Hampshire SO53 4JQ
Tel: 02380 267373 Fax: 02380 267373
Web: www.charrettandsons.co.uk
Email: info@charrettandsons.co.uk

REV	DATE	DESCRIPTION	BY
-	10.10.14	Issued for Lawful Development Certificate	

H J CONCEPTS LTD
Suite 100, Fareham Reach
166 Fareham Road, Gosport,
Hampshire. PO13 0FW
Telephone: 01329 288684, Email: office@hjconcepts.co.uk

CLIENT and PROJECT TITLE

Mrs T Willoughby
45 Kingsway, Chandlers Ford
Hampshire. SO53 1EL

DRAWING TITLE

Loft Conversion
Proposed Plans

ENGINEER	CHECKED
CA	
DATE: Sept.14	SCALE: 1:1250, 500, 100, 50

PROJECT and DRAWING No.

14-1024 — 01

A1

REVISIONS