GARAGE

FRONT AND REAR ELEVATIONS

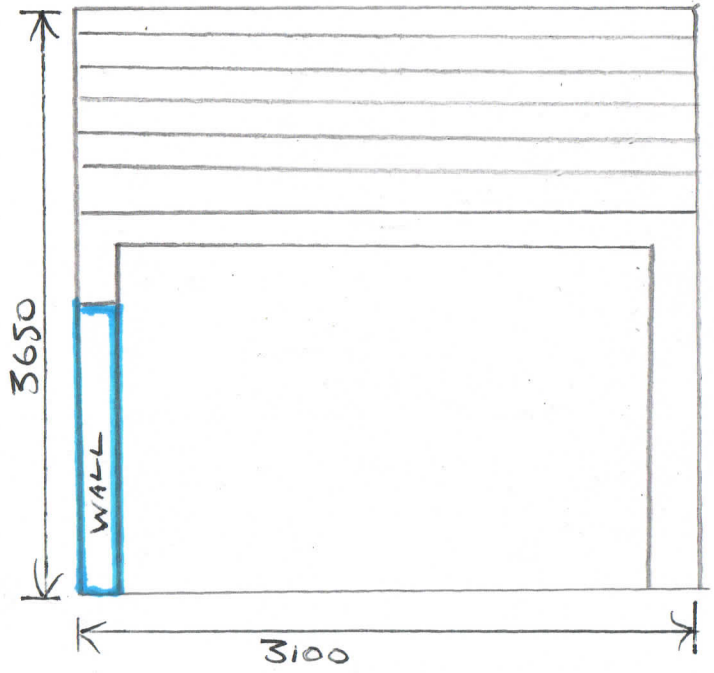

FRONT.

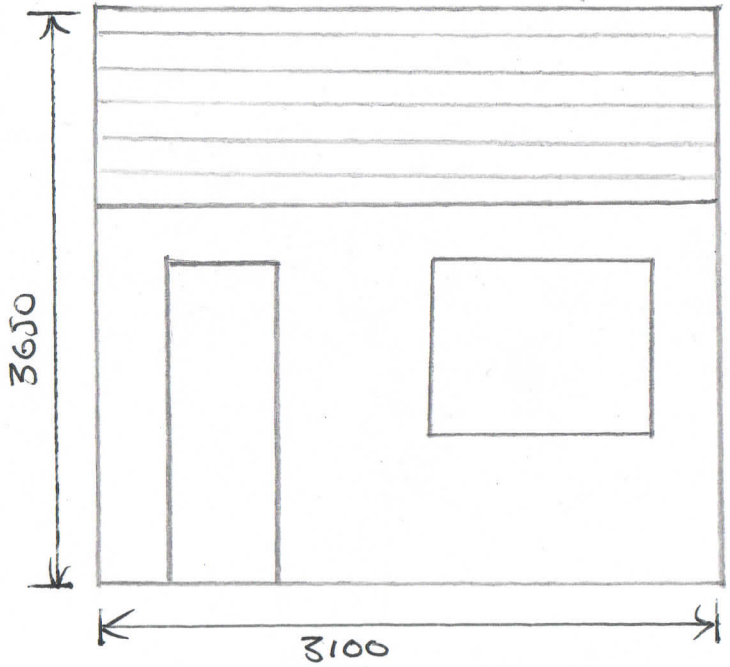

REAR.

F/14/74790

GARAGE AND FRONT WALL
SIDE ELEVATION.

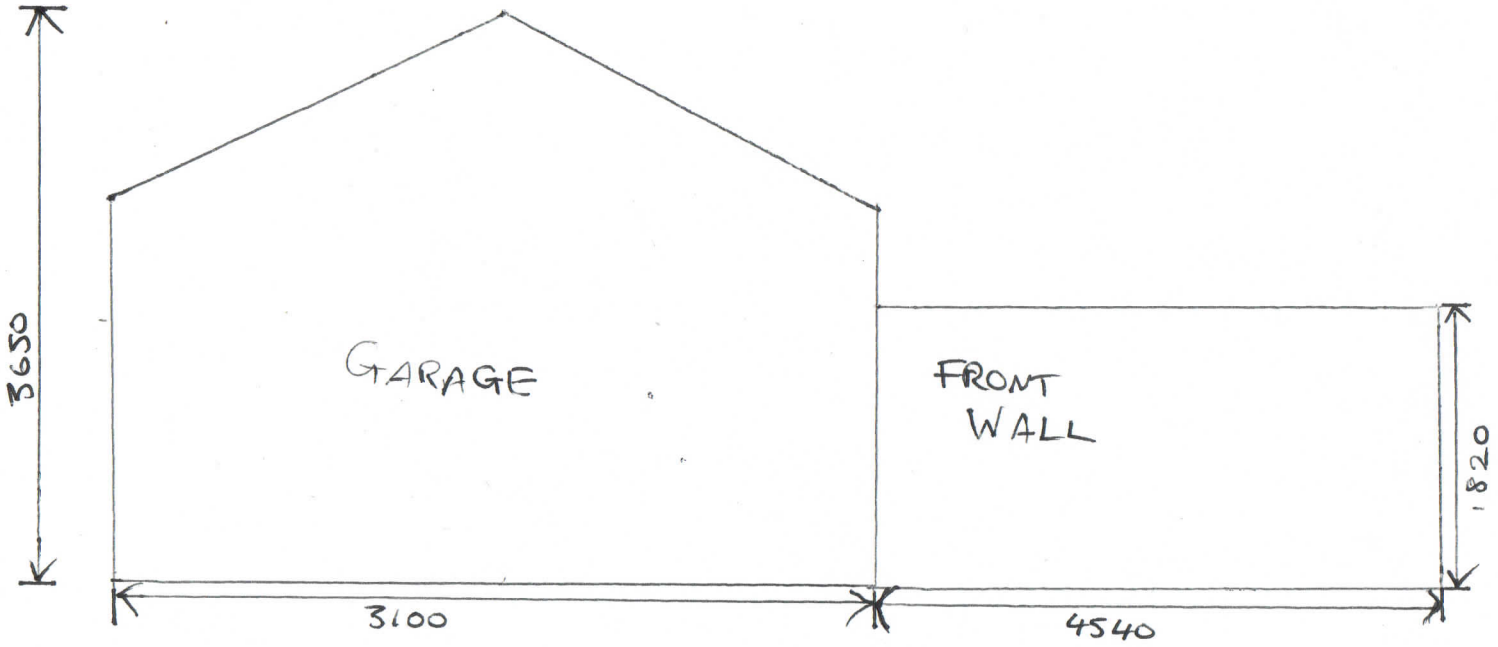

F/14/74790

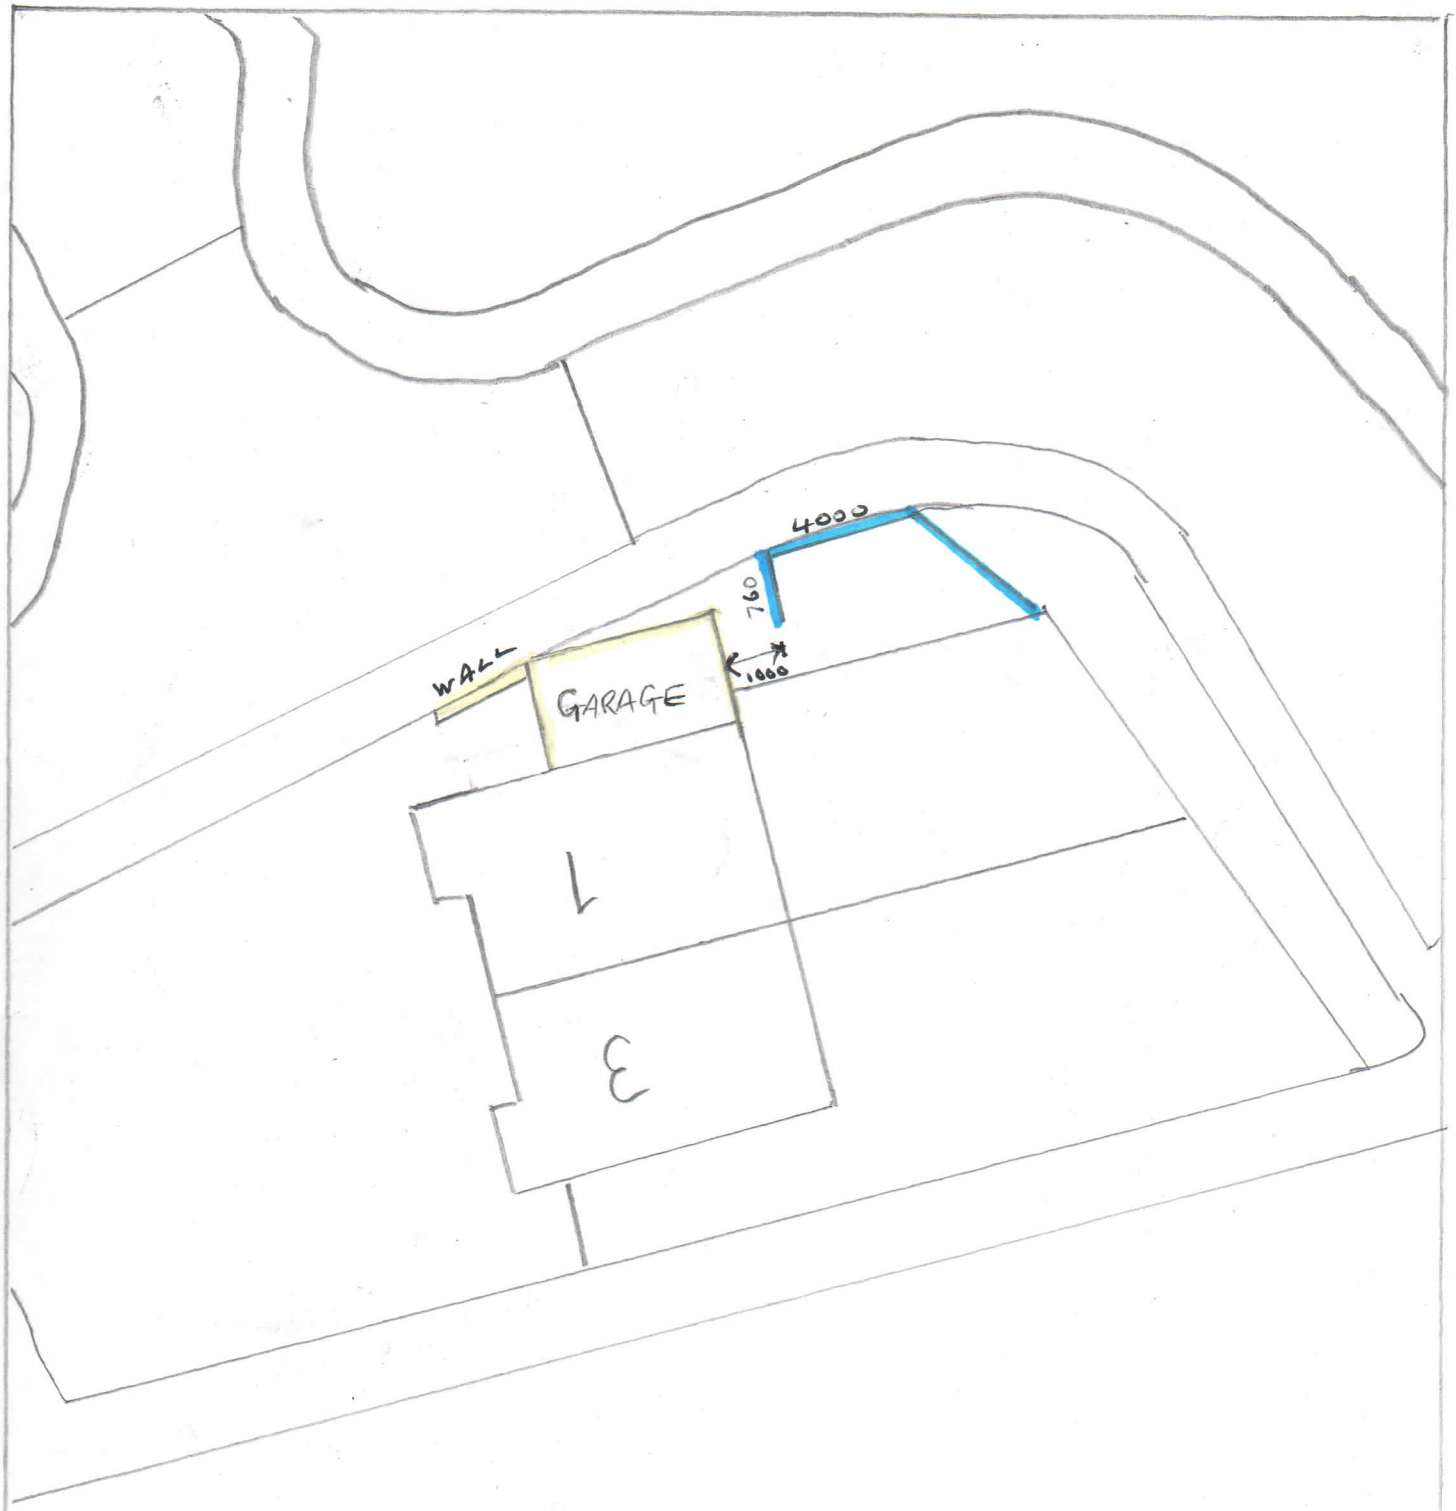

F/14/74790	PROPOSED WALL TO MATCH EXISTING	1 TUTOR CLOSE HAMBLE SOUTHAMPTON SO31 4RU