



Existing Front Elevation

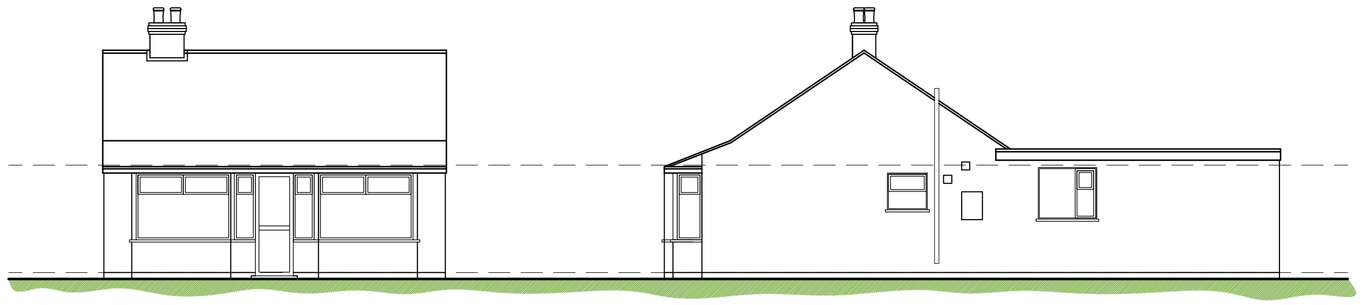


Existing Side Elevation

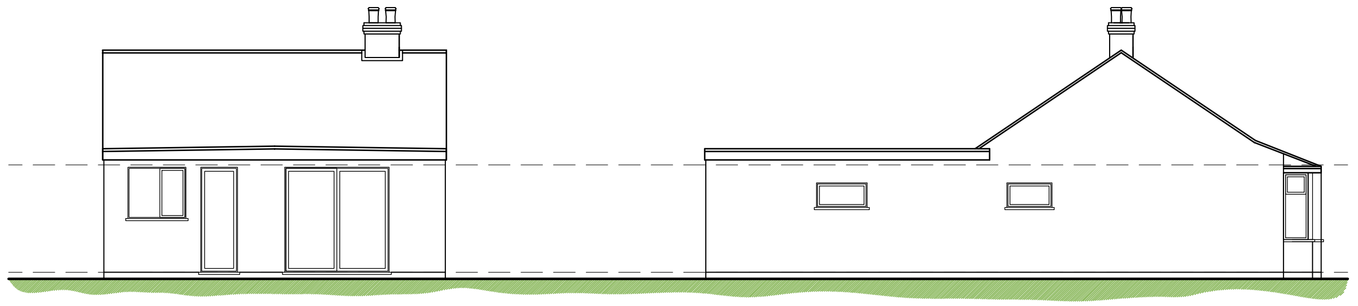


Existing Rear Elevation



Existing Side Elevation

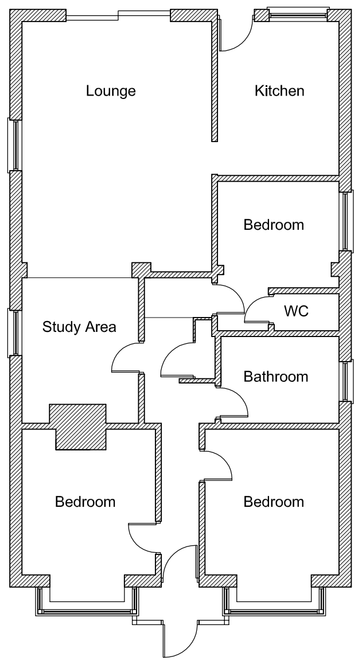



Existing Ground Floor Plan

 

Existing Roof Plan


# Existing Plans and Elevations

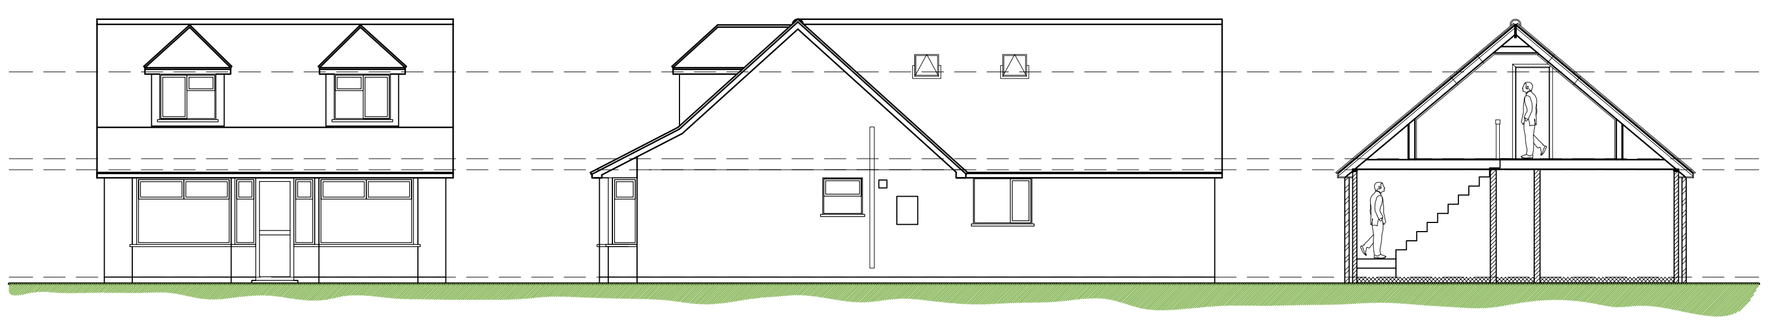

Proposed Front Elevation


Proposed Side Elevation

Section

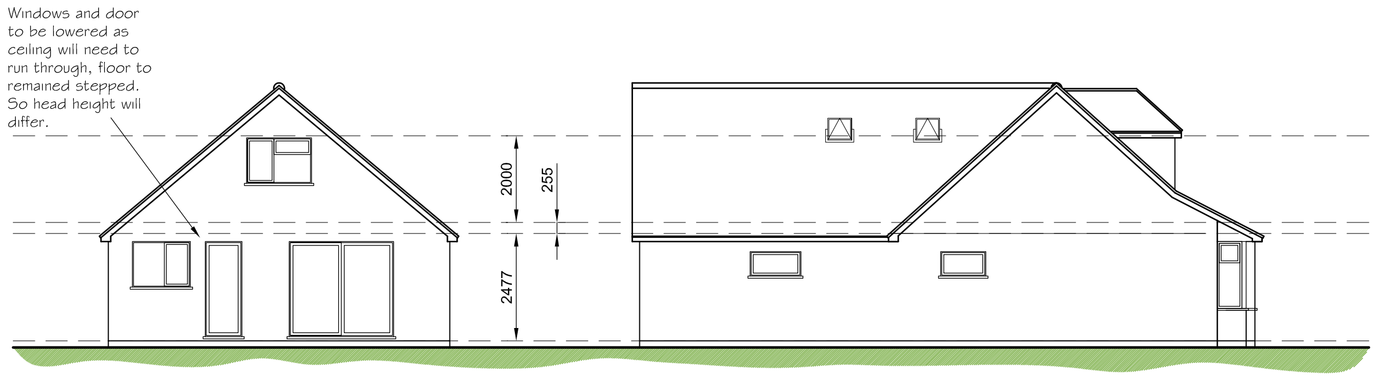



Proposed Rear Elevation


Proposed Side Elevation

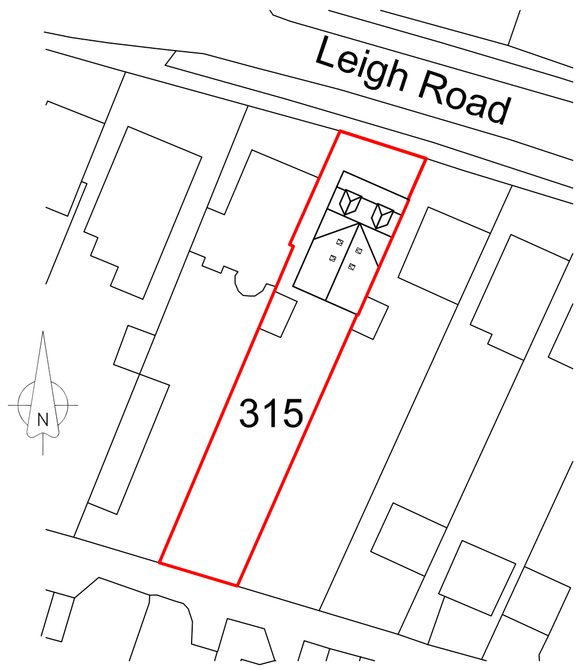



Block Plan 1:500

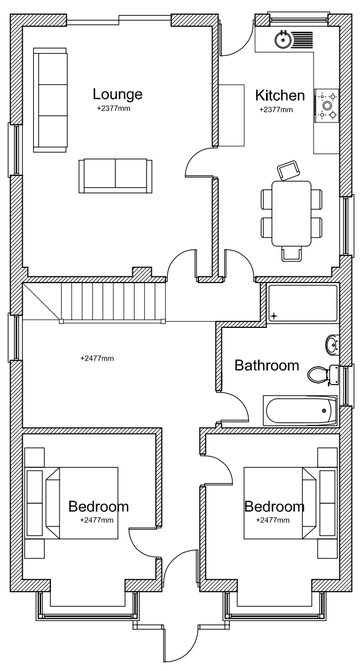


Proposed Ground Floor Plan

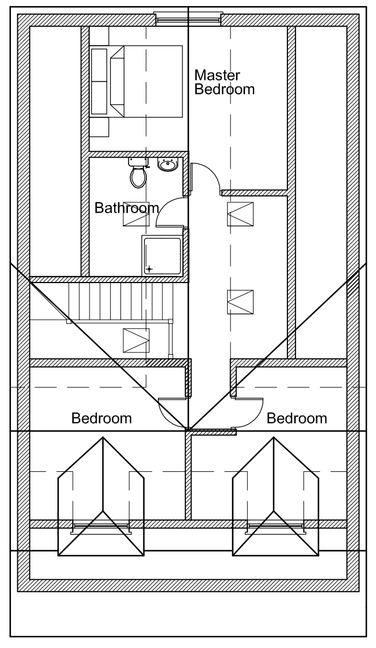


Proposed First Floor Plan

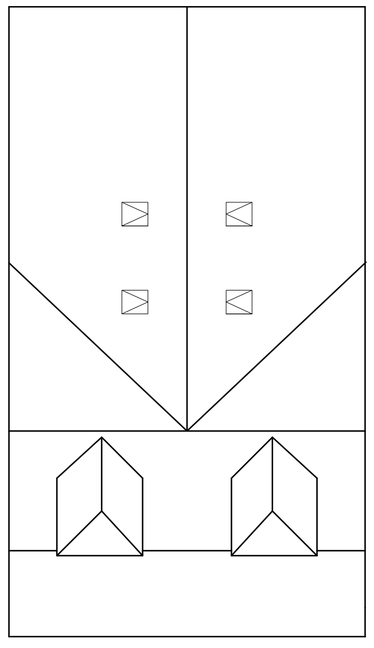

Proposed Roof Plan




Location Plan 1:1250

© Crown Copyright (2014). All rights reserved
Licence Number 100046928.

# Proposed Plans and Elevations

## Drawing Notes:

The copyright of this drawing belongs solely with BPS Design Consultants Ltd, it should not be copied or reproduced without their written consent.

Written dimensions to take precedent over scaling the drawing however all dimensions to be checked and verified on site prior to commencing works. The Contractor shall take all responsibility for setting out. Any discrepancies should be clarified prior to proceeding with work.

All workmanship and materials shall comply with BS 8000 Parts 1-15.

BPS Design Consultants Ltd
Seafields
Dodwell Lane
Bursledon
Southampton
SO31 1DJ

BPS CONSULTING
Building Design and Construction Consultants

Phone: 023 8040 4017
Email: enquiries@bps-consulting.co.uk
www.bps-consulting.co.uk

| | | | |
|---|---|---|---|
| Project: | 315 Leigh Road<br>Chandlers Ford<br>Easteleigh | | |
| Client: | Mr and Mrs Guppy | | |
| Dwg Title: | Proposed Planning | | |
| Dwg No: | PL/01 | Revision: | B |
| Date: | Sept 2014 | By: RJN | Scale: As Shown |

The Copyright of this drawing belongs solley to BPS Design Consultants Ltd. It should not be copied or reproduced without consent from BPS Design Consultants Ltd. Original drawing at A1 size.