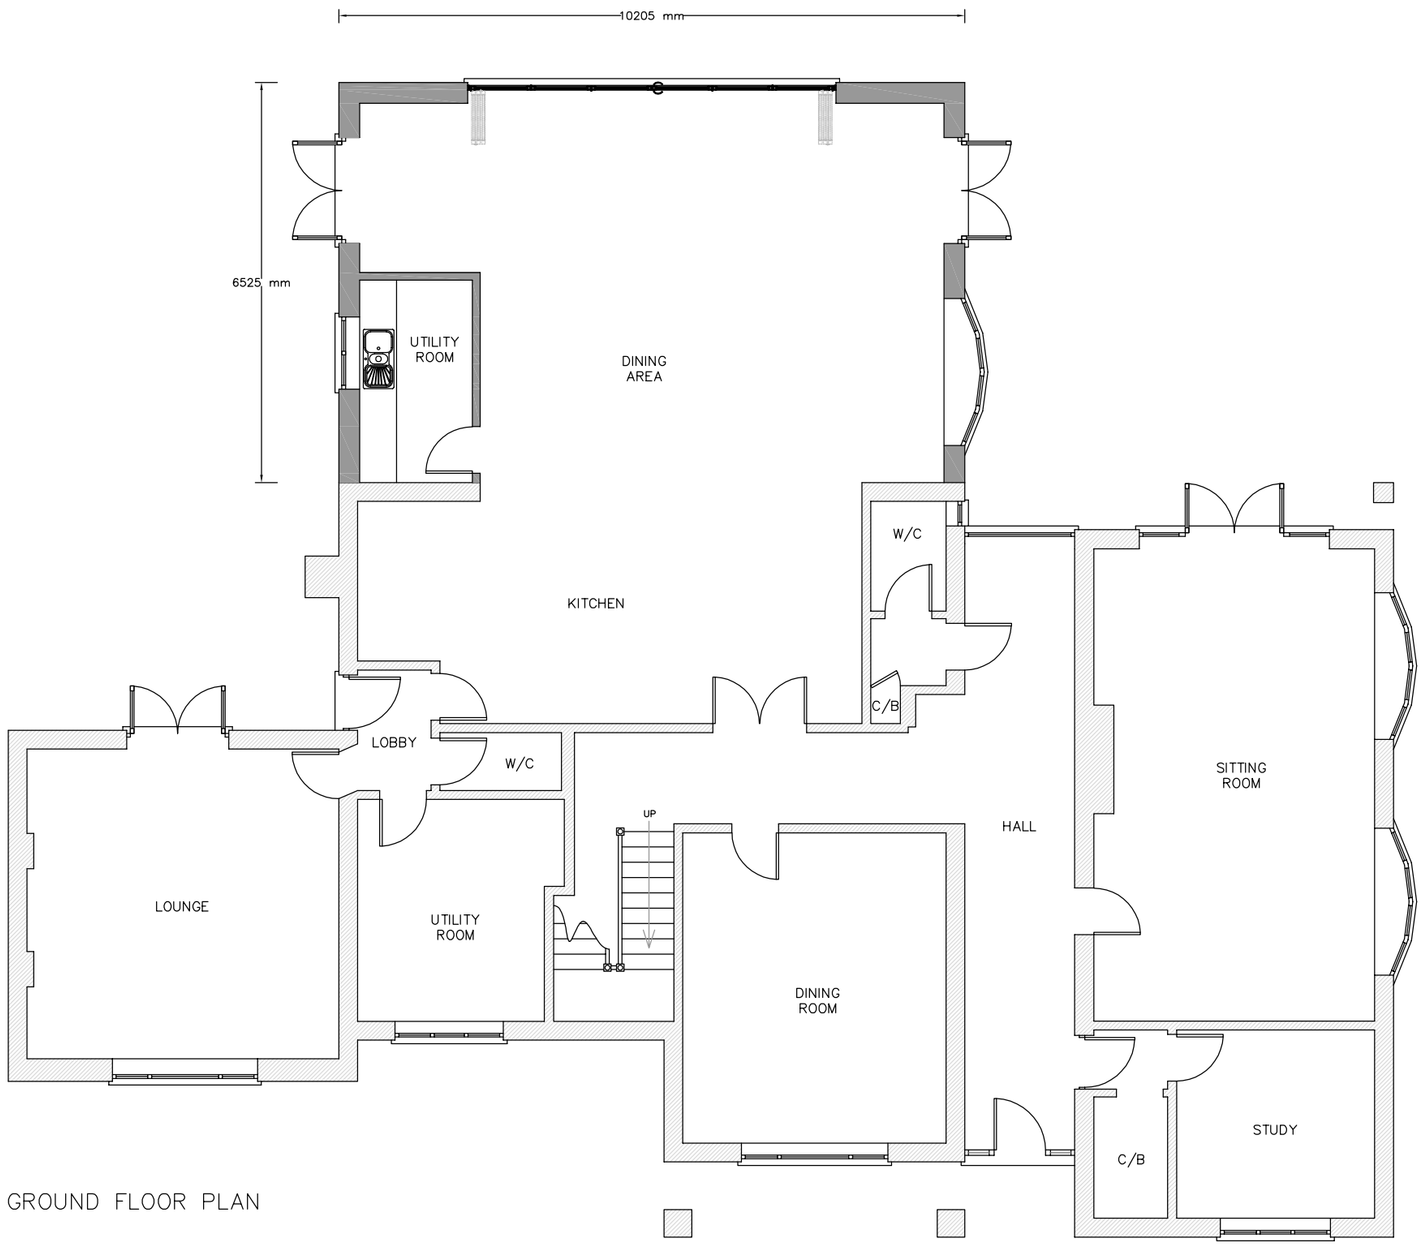

GROUND FLOOR PLAN

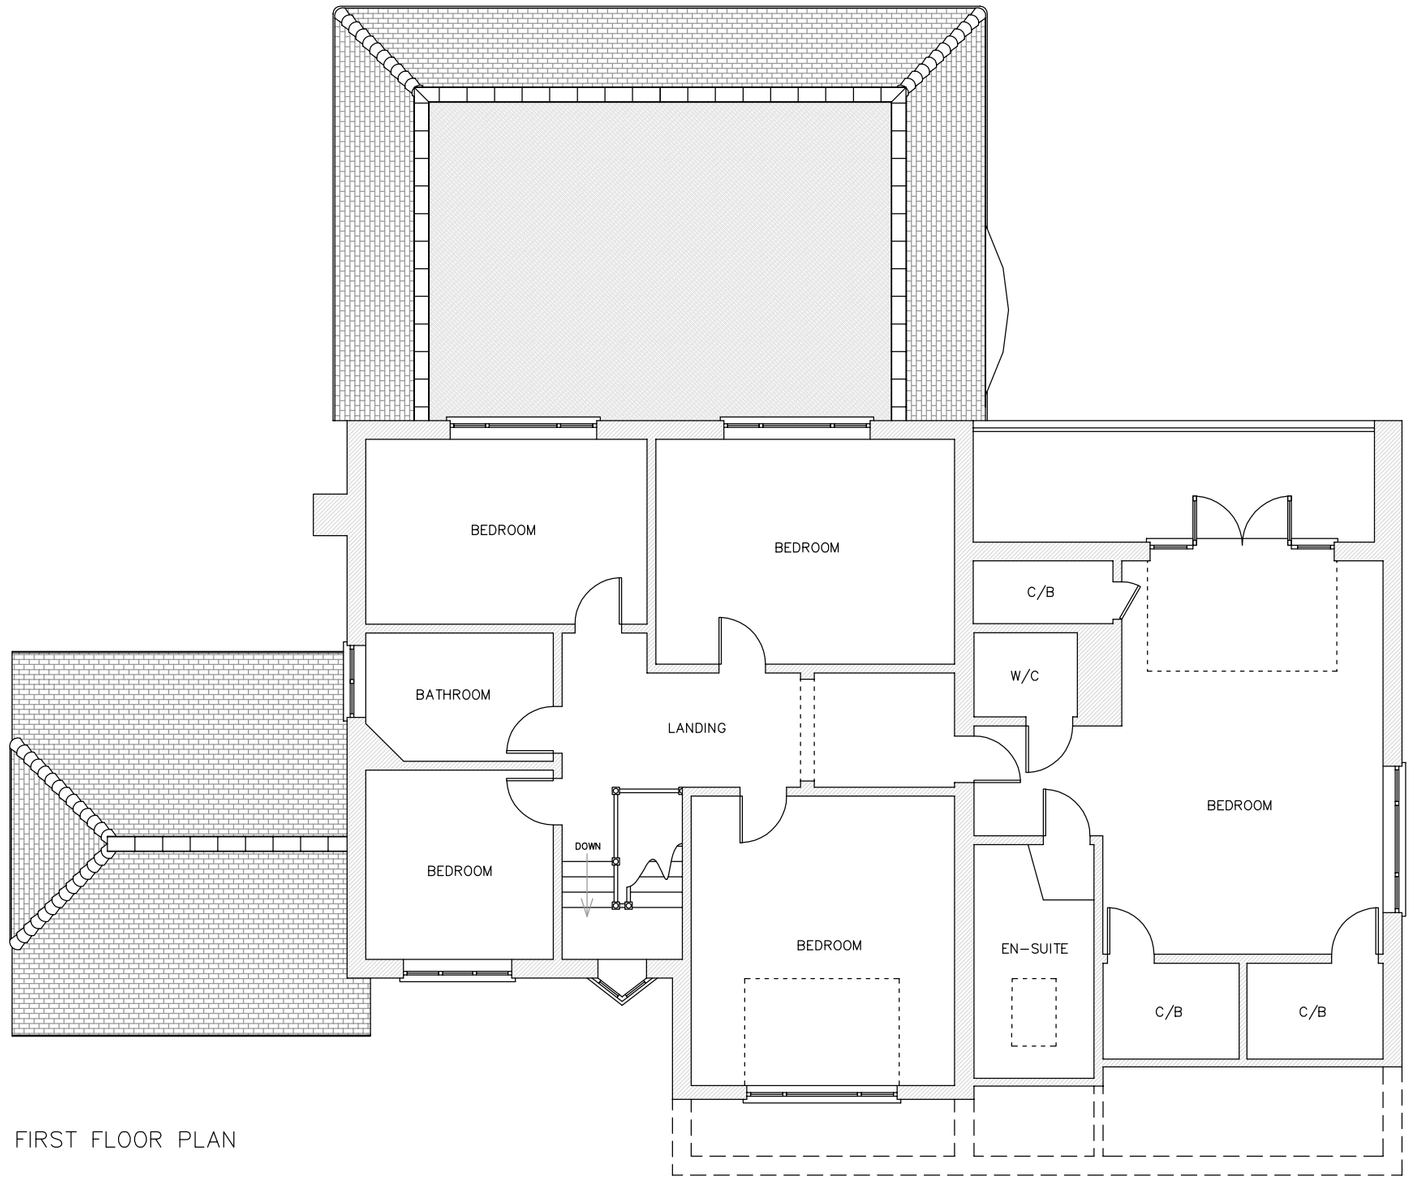

FIRST FLOOR PLAN

Proposed Floor Plans	Proposed Single Storey Rear Extension

PROPOSED
EXISTING

Whole CONCEPTS
1 Wordsworth Road
Southampton, SO15 5LX
Tel: 07803 079640

Project Name and Address
Mr & Mrs Clark
Clark Gables
School Road
Bursledon
SO31 8BY

Project	Rev.3	Sheet	3
Date	28.07.14		
Scale	1:100@A2		

THIS DRAWING IS THE COPYRIGHT OF WHOLE CONCEPTS ©