


front elevation




rear elevation

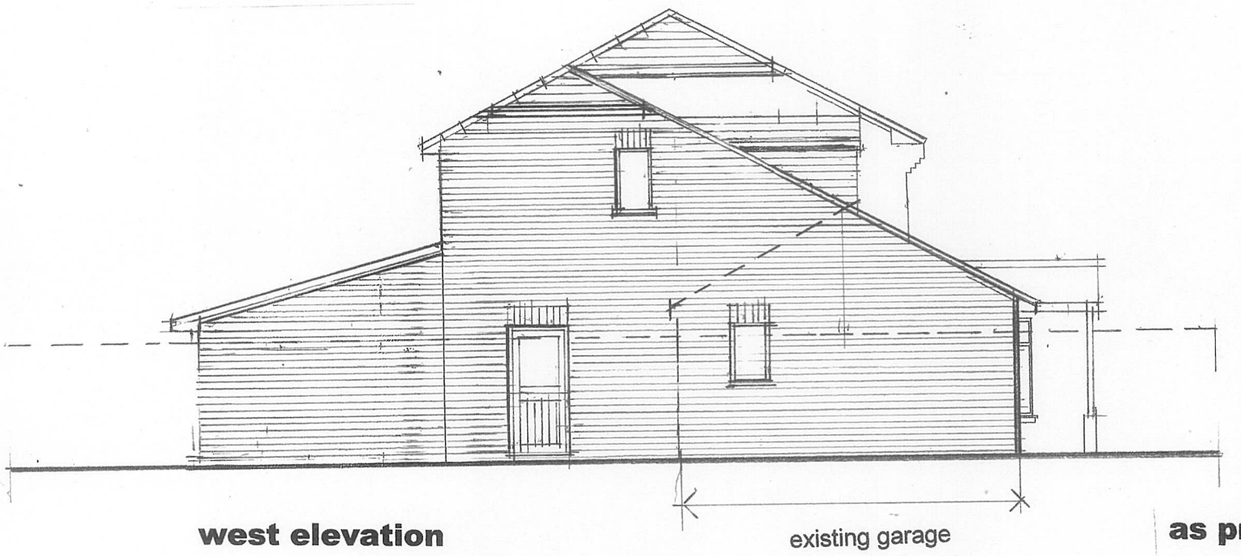

west elevation

existing garage

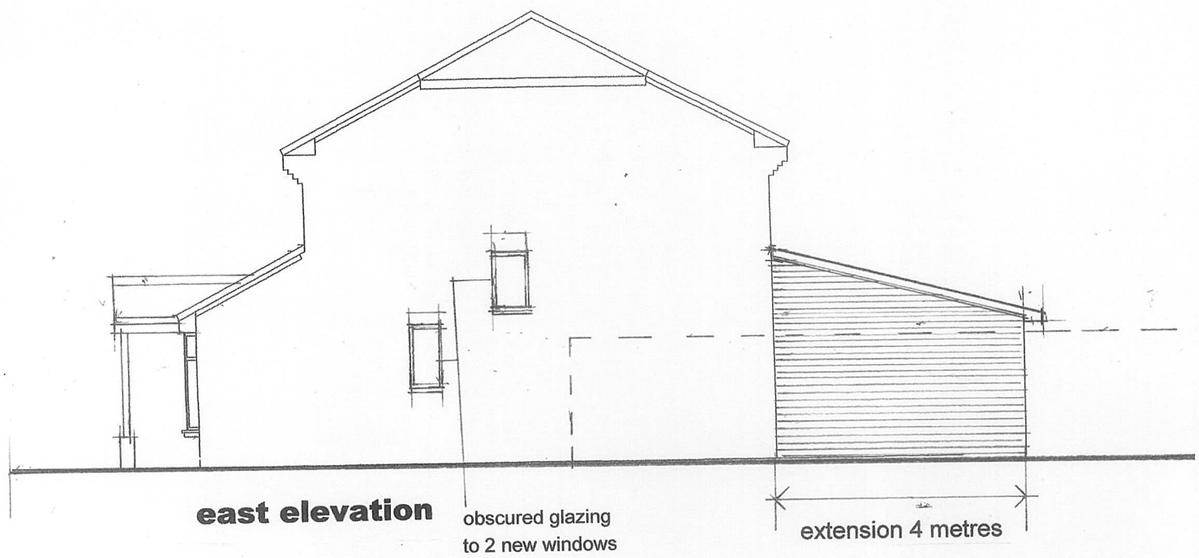

east elevation

obscured glazing
to 2 new windows
to east elevation

extension 4 metres

materials: all to match existing building
facing bricks
concrete roofing tiles
upvc rainwater gutters
upvc double glazed windows
hardwood boarded front door
hardwood half glazed side door

0 1 2 3 4
SCALE 1:100 m

A3

as proposed

.Sycamores, 1 Pudbrooke Gardens,
.Hedge End
Southampton SO30 4RA

.Proposed extension and internal alterations
.to provide additional living accommodation

.client: Serendipity Centre

.drawing no. **1034-004**

.date: 25/08/2014

Derek Phillips Architect
Development and Design Consultancy

20 Peppercorn Way
Hedge End, Southampton
Hampshire SO30 2NA
tel: +44(0)1489 780211
derek2.phillips@btinternet.com

RIBA Chartered Practice