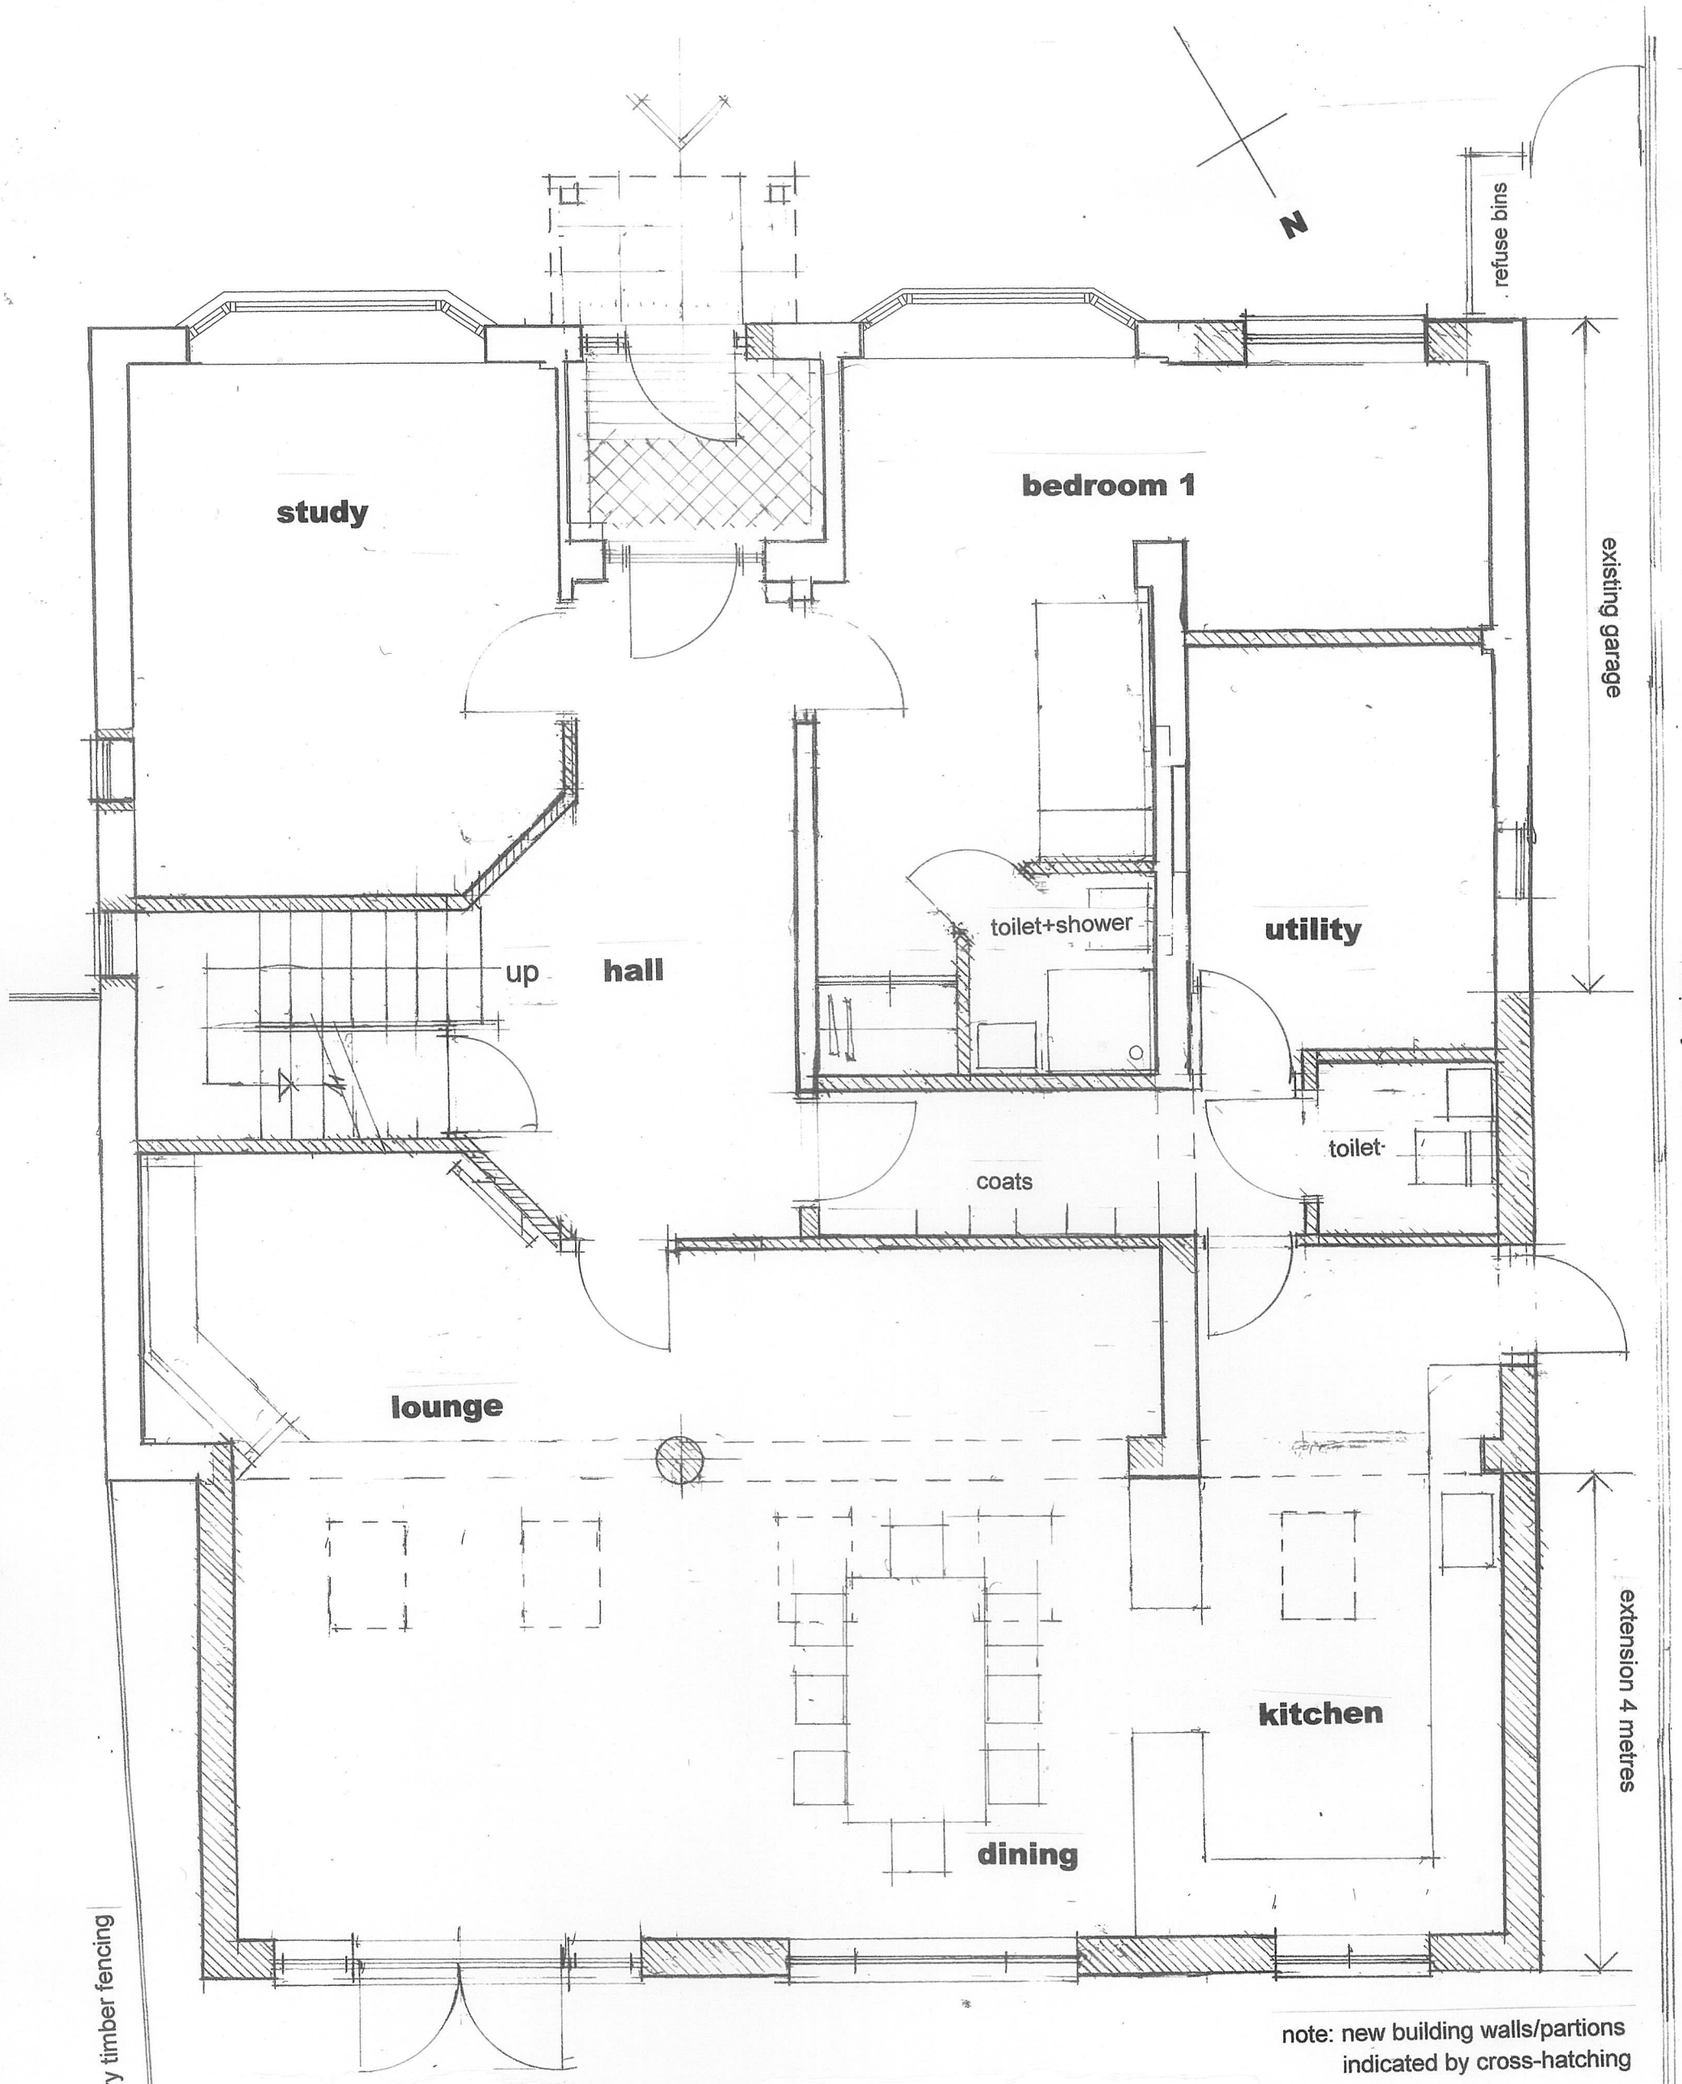


note: new building walls/partions
indicated by cross-hatching

ground floor plan

0 0.5 1 1.5 2
SCALE 1:50 m

A3

as proposed

.Sycamores, 1 Pudbrooke Gardens,
.Hedge End
Southampton SO30 4RA

.Proposed extension and internal alterations
.to provide additional living accommodation

.client: Serendipity Centre

.drawing no. **1034-002**

.date: 25/08/2014

Derek Phillips Architect
Development and Design Consultancy

20 Peppercorn Way
Hedge End, Southampton
Hampshire SO30 2NA
tel: +44(0)1489 780211

RIBA Chartered Practice

derek2.phillips@btinternet.com