Proposed Elevations scale 1:100

0m 1.0 2.0 3.0 4.0 5.0 6.0 7.0 8.0 9.0 10.0m

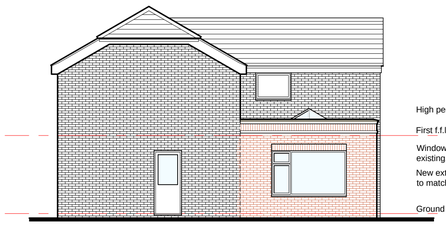

Side West

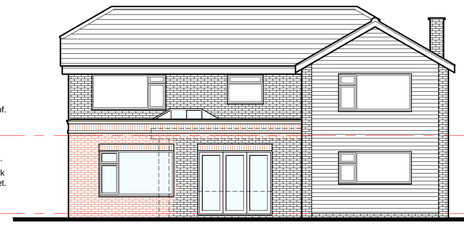

Rear South

High performance single ply flat roof.

First f.f.l.

Windows and doors to match existing, lantern in white aluminium.

New external walls in face brickwork to match existing with stone parapet.

Ground f.f.l.



Ordnance Survey (c) Crown Copyright 2014. All rights reserved. Licence number 100022432

Site Location Plan

scale 1:1250

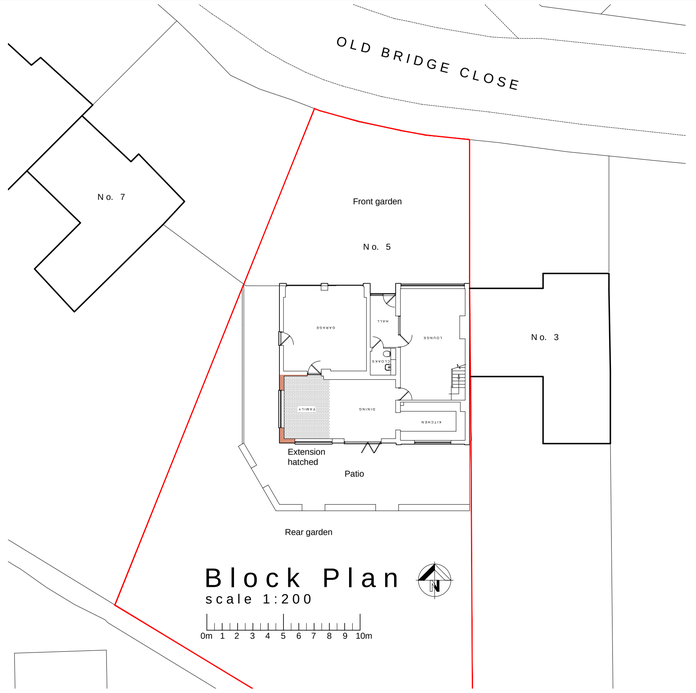

Block Plan

scale 1:200

0m 1 2 3 4 5 6 7 8 9 10m

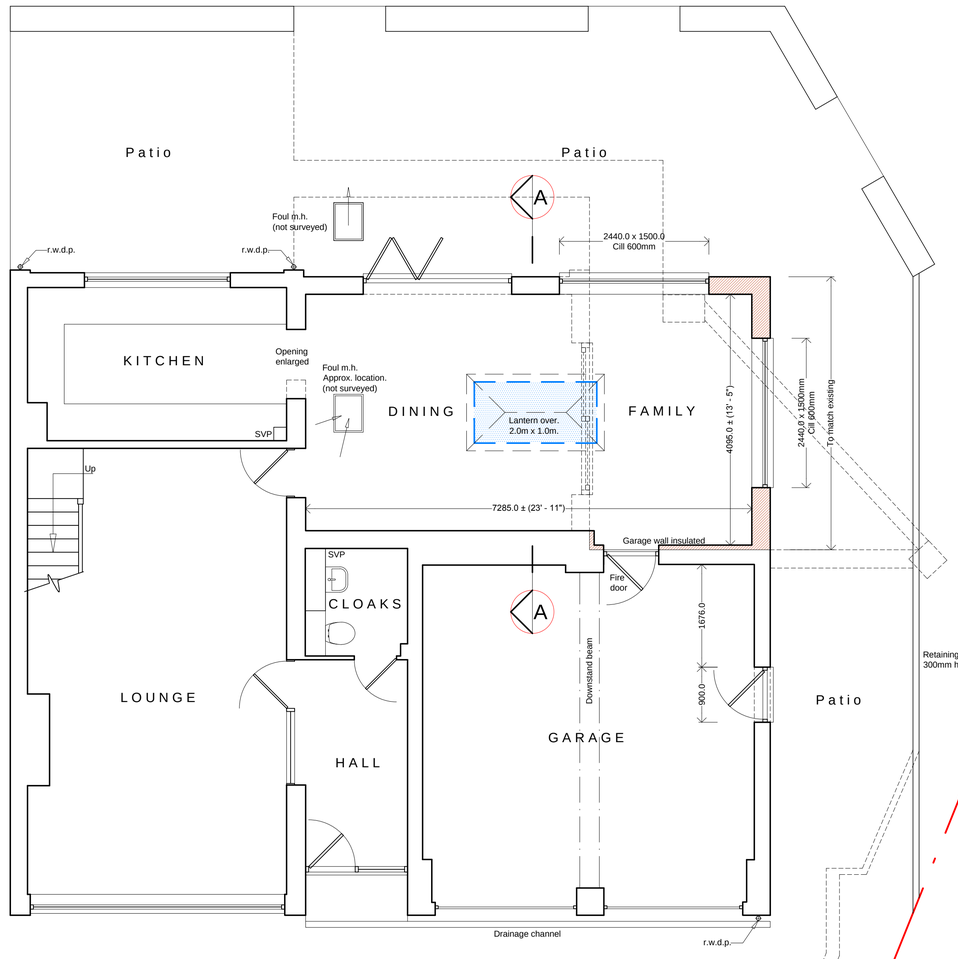

Proposed Ground Floor Plan scale 1:50

0m 0.5 1.0 1.5 2.0 2.5 3.0

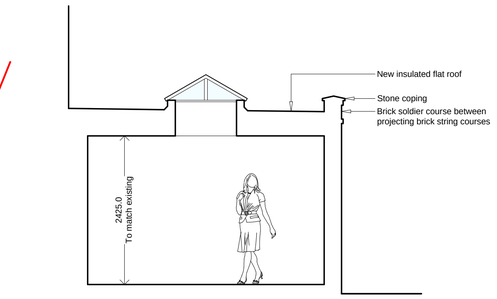

Section A~A scale 1:50

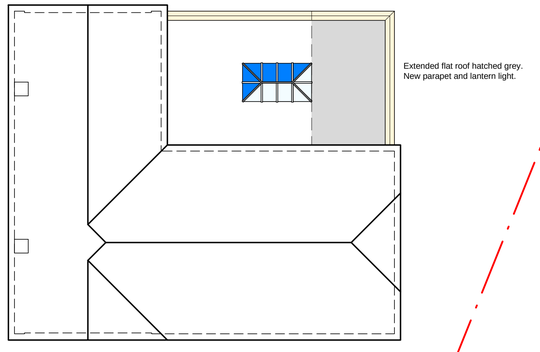

Proposed Roof Plan

scale 1:100

Rev:	Date:	Description:
B	01.08.14	Prepared for planning application
A	15.07.14	Door added to garage west elevation

Status: PLANNING

Title: Proposed: Plans, Elevations & Section

Project: 5 Old Bridge Close Bursledon Southampton SO31 8AX

N & J Design Ltd
Malt House Studios
4 Brook Street
Bishops Waltham
Southampton
SO32 1AX
t: 01489 890531 www.nandjdesign.co.uk

General Notes:

This drawing is the copyright of N & J Design Limited and may not be copied in whole or in part without prior permission.
It is the clients/developers responsibility to ensure all relevant approvals are in place and conditions satisfied prior to commencement of works, including, but not limited to:
The Party Wall etc Act 1996
Local Authority Planning Consent
Highways (Road opening permit)
Local Water Authority
Building Regulations (Local Authority, NHBC etc)
Environment Agency

Drawn: N. Keatley Date: 21/05/14
Checked: Date:
Scale: As noted Revision: B
Drawing no: 2014.01.09/02

A1 sheet