

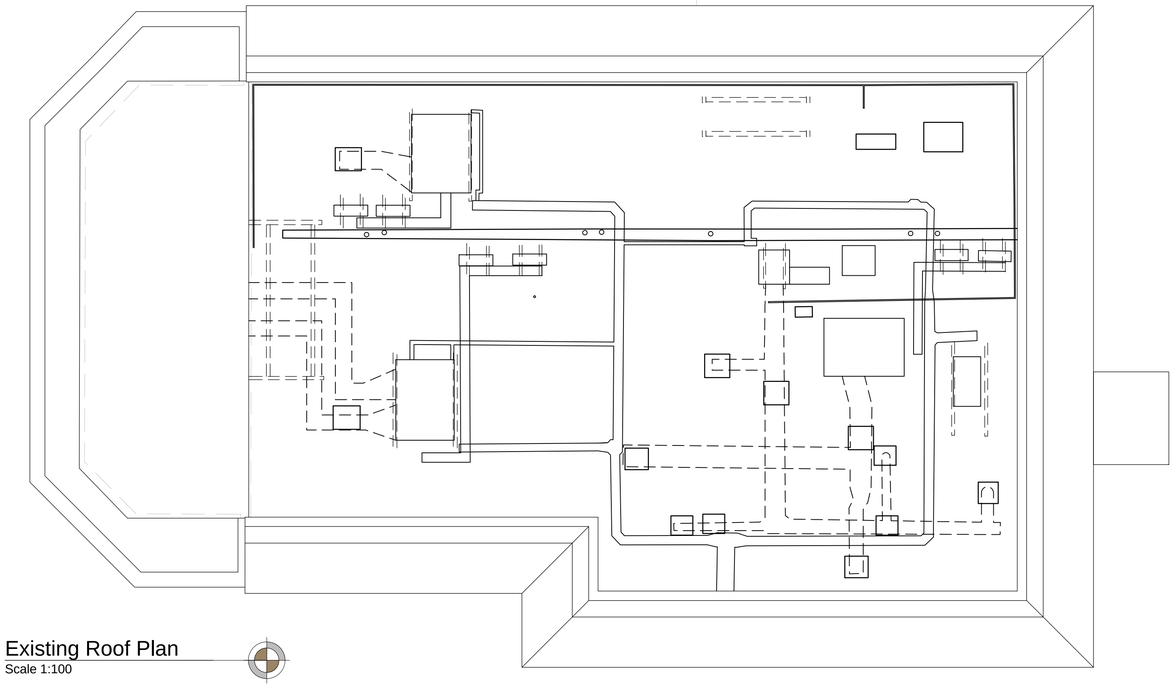

## Existing Roof Plan

Scale 1:100

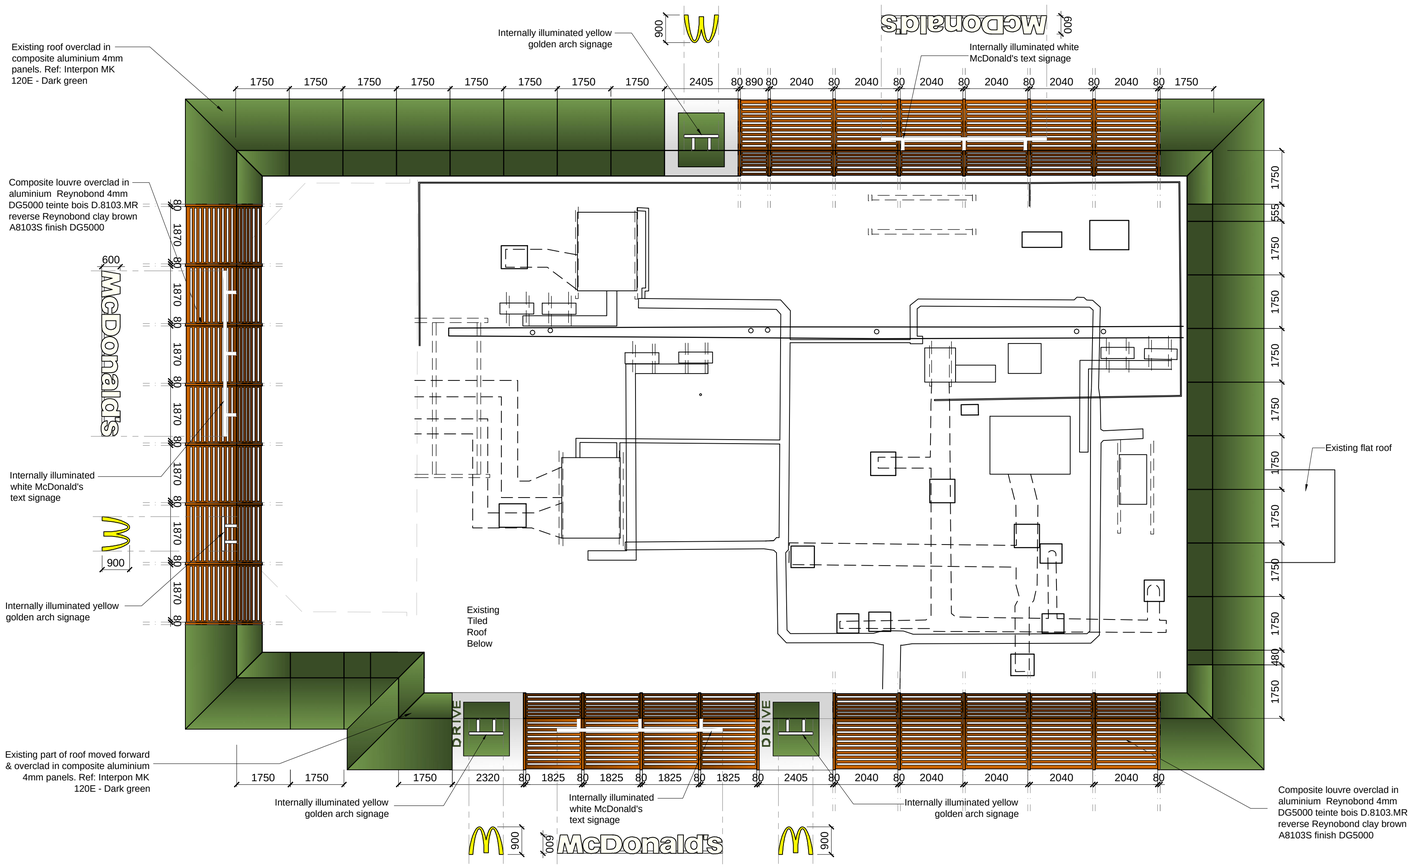


## Proposed Roof Plan

Scale 1:100

0 2.5m 5m 7.5m 10m


C7 Architects Ltd
PM House,
Riverway Industrial Estate,
Peasmarsh, Surrey
GU3 1LZ


**Note:**
All drawings to be read in conjunction with all other drawings as noted on issue sheet.

All existing signage to be removed and discarded as McDonald's PM instruction. Any fixing holes, electrical cable penetrations etc to be made good, flush with surrounding finishes.

All surfaces that are to be re-sprayed, must be firstly treated with suitable primers as agreed with the McDonald's PM, prior to receiving new paint finish.

Drive thru booths including Servo-side to be clad in timber effect alu panels full height with inset break strips and curved corners. Alcoves in between booths are to be clad in full height alu panels finished in khaki green ref: RAL 6015.

| Building Finishes | | |
|---|---|---|
| | Existing | Proposed |
| Walls | Bricks & cladding | Bricks & cladding |
| Roof | Roof tiles | Metal Panels |
| Window Frames | Painted metal | Painted metal |
| Soffit & Fascia | Painted timber | Painted Metal |
| Doors | Steel & timber | Steel & timber |
| Booth Windows | Glazing & cladding | Glazing & cladding |

| REV. | DATE | DRAWING REVISIONS | BY | CHECKED |
|---|---|---|---|---|
| C | 22.07.14 | Updated to suit new fast forward window | BM | PF |
| B | 04.07.14 | Updated to suit cash booth reposition | PM | PF |
| A | 24.06.14 | First issue | PM | PF |

This drawing has been reviewed and signed off by McDonald's Restaurants Ltd any errors, changes or discrepancies should be reported to the McDonald's project manager and designers prior to commencing work on site

Name (PM): Date:

Signature:

**GENERAL NOTES:**
All works are to be undertaken in accordance with the Building Regulations and the latest British Standards.
All proprietary materials and products are to be used strictly in accordance with the manufacturers recommendations.
All dimensions to be checked on site prior to construction.

PROPOSED DEVELOPMENT AT

Hedge End, Southampton
SO30 2UH

STORE No :- 0449

ON BEHALF OF :-

McDonald's Restaurants Ltd

DRAWING TITLE :-

Existing & Proposed Roof Plan

| DRAWN BY | CHECKED BY | DRAWING No. | REV No. |
|---|---|---|---|
| PM | PF | 0912-0449-07 | C |
| SCALE & SIZE | DATE | | |
| 1:100@A1 | 10-10-13 | | |


C7 Architects Ltd
PM House,
Riverway Industrial Estate,
Peasmarsh, Surrey
GU3 1LZ