Responsibility is not accepted for errors made by others in scaling from this drawing. All construction information should be taken from figured dimensions only.

0mm 25mm 50mm

A3 Original Sheet Size

SCALE 1:2500 @ A3

0m 50m 75m 100m 125m

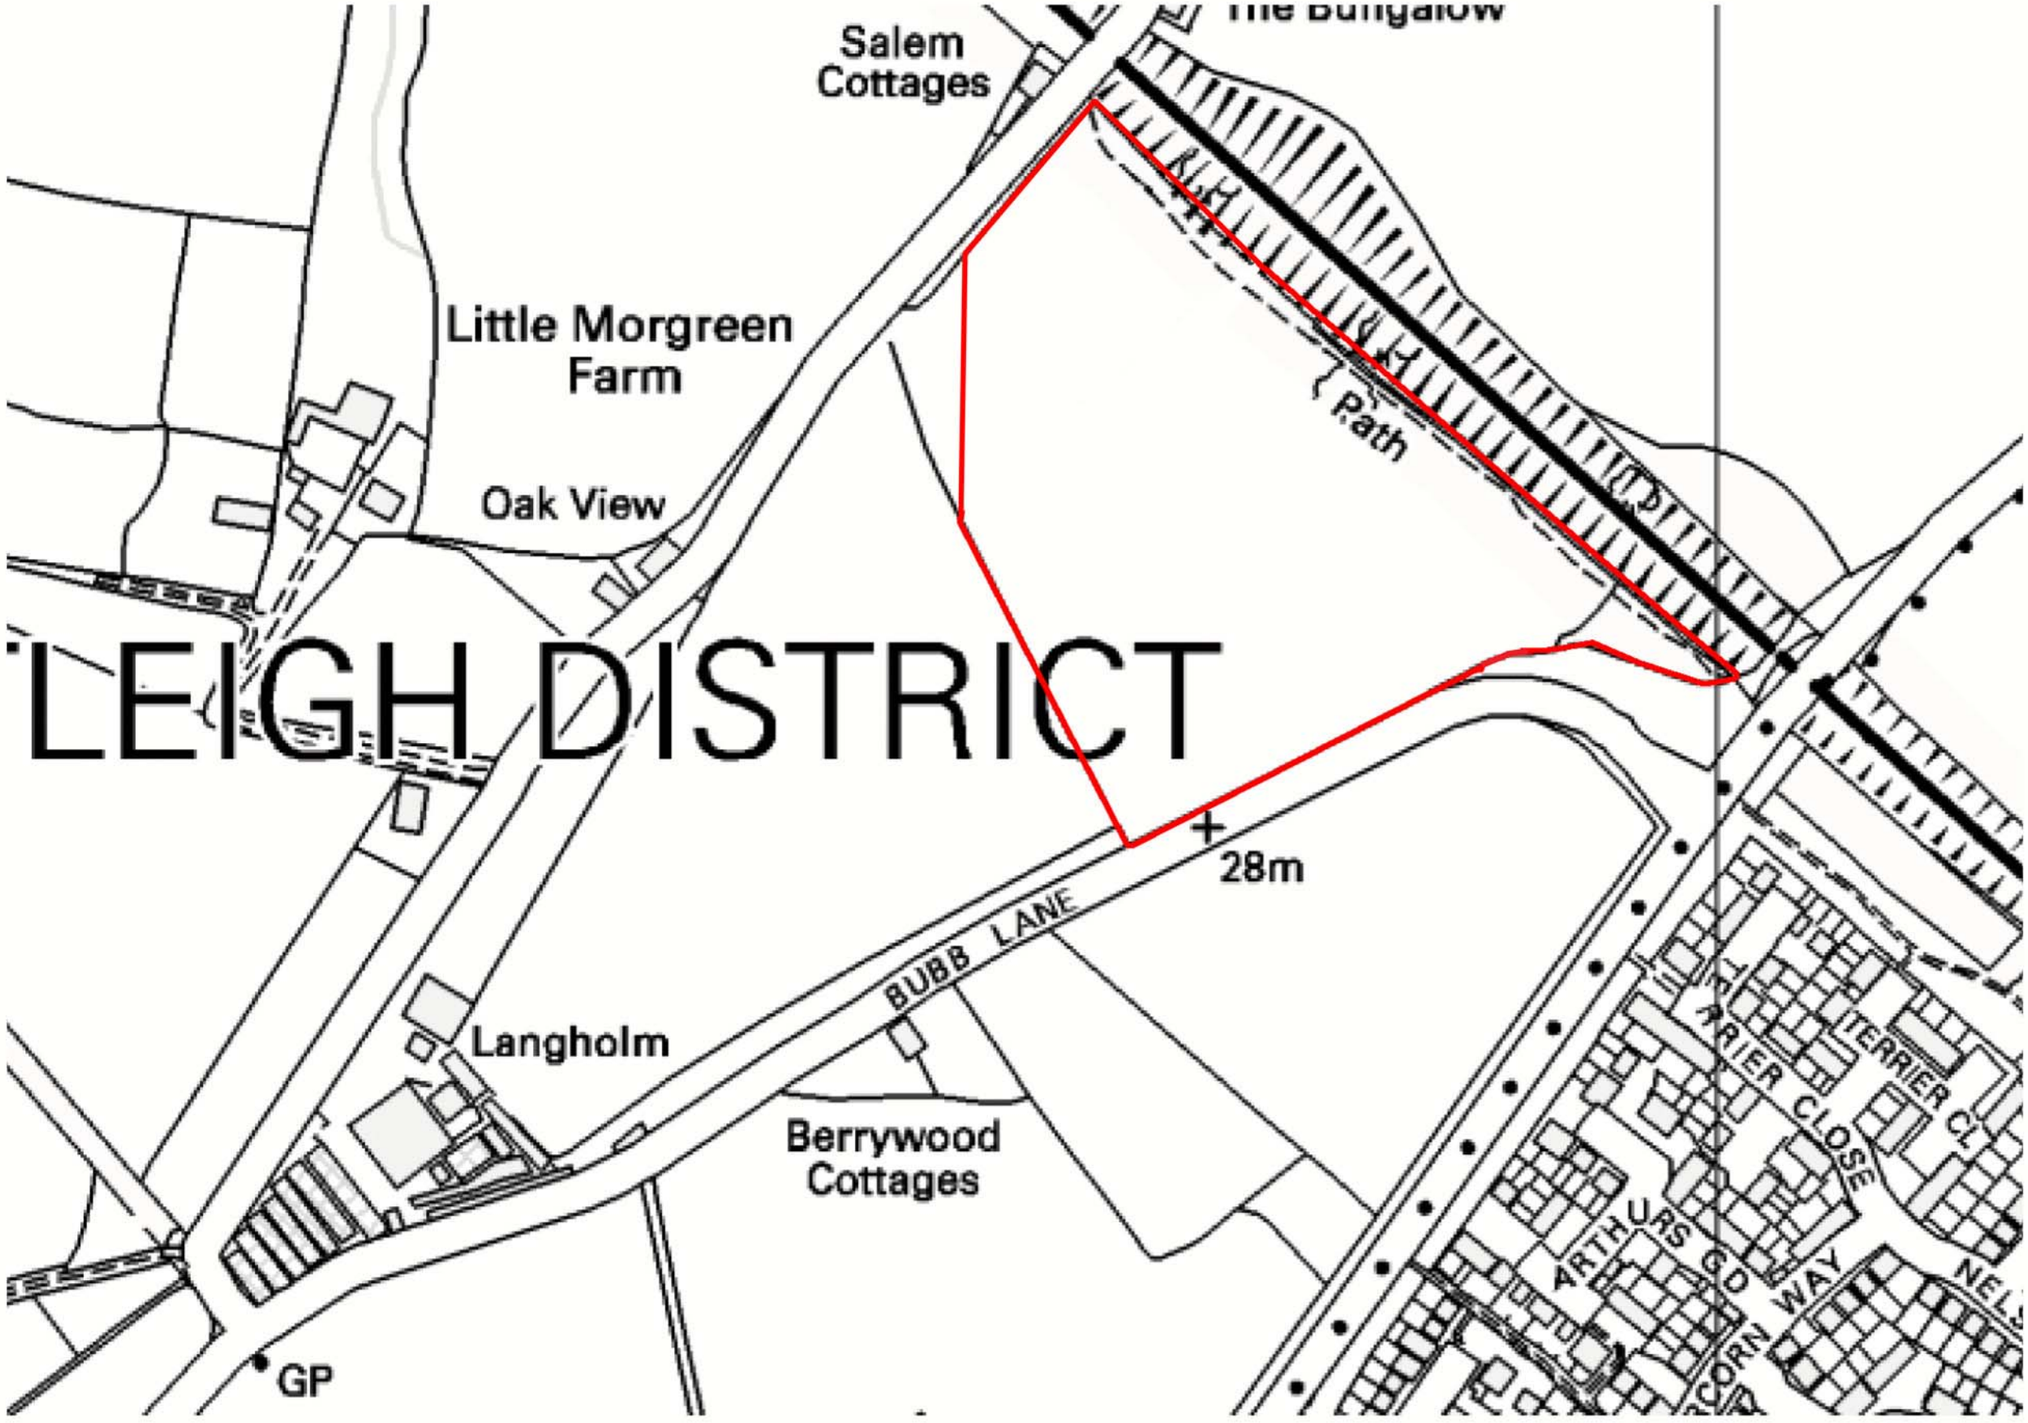

westerleigh GROUP
Chapel View, Westerleigh Road, Westerleigh, Bristol, BS37 8QP
t: 0117 937 1050 f: 0117 937 1051 e: info@westerleighgroup.co.uk

PROJECT

Floral Tribute Extension
Wessex Vale Crematorium
Bubb Lane, Hedge End, Eastleigh

DRAWING TITLE

Site Location Plan

DATE	SCALE	DRAWN BY	CHECKED BY
11/606/2014	1:2500 @ A3	PG	

DRAWING NUMBER		REVISION NO.
WV01	P(0)000	Rev