Scale 1:50 @ A1

1m 2m 3m 4m 5m

OakCraft at Holmsley Mill
Lyndhurst Road, Holmsley
Hampshire, BH24 4HY
01425 402 507 - www.OakCraft.co.uk

All drawings are copyright
OakCraft at Holmsley Mill.
Reproduction only by written authority.


Name:	Smith
Reference:	JRS
Date:	10.06.2014
Dwg Title:	Proposed
Dwg No:	PL 001
Revision:	B - 31.07.2014
Scale:	1:50 @ A1
Drawn By:	SRH

Legend

- small curved brace
- large curved brace
- freestanding post direct to slab
- post on soleplate and brickwork
- brickwork

Posts to ground require concrete pad beneath. Post secured via 20mm stainless pin and chemfix resin. Standard brickwork to be 215 x 225, with top course laid frog-down.

Ground Floor Plan

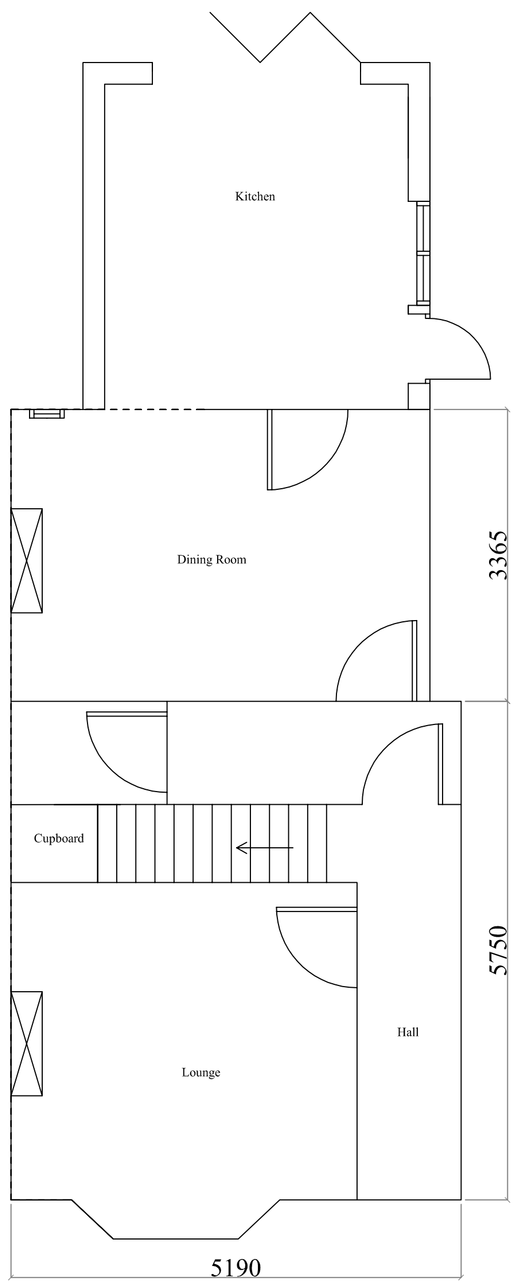

Upper Floor Plan

