
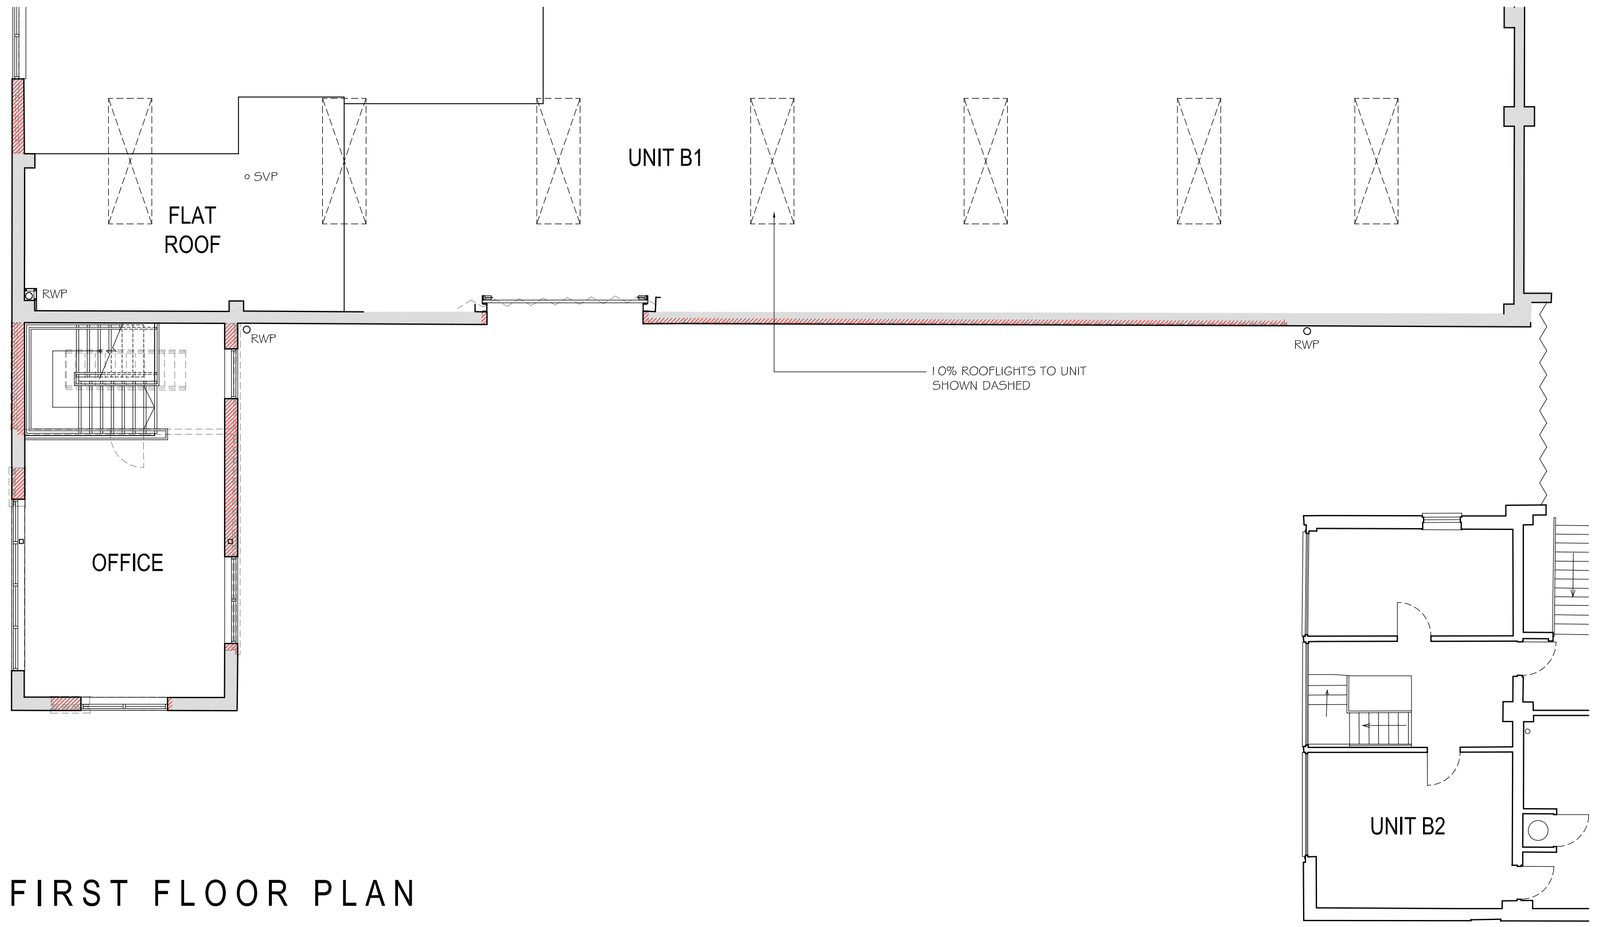


FIRST FLOOR PLAN

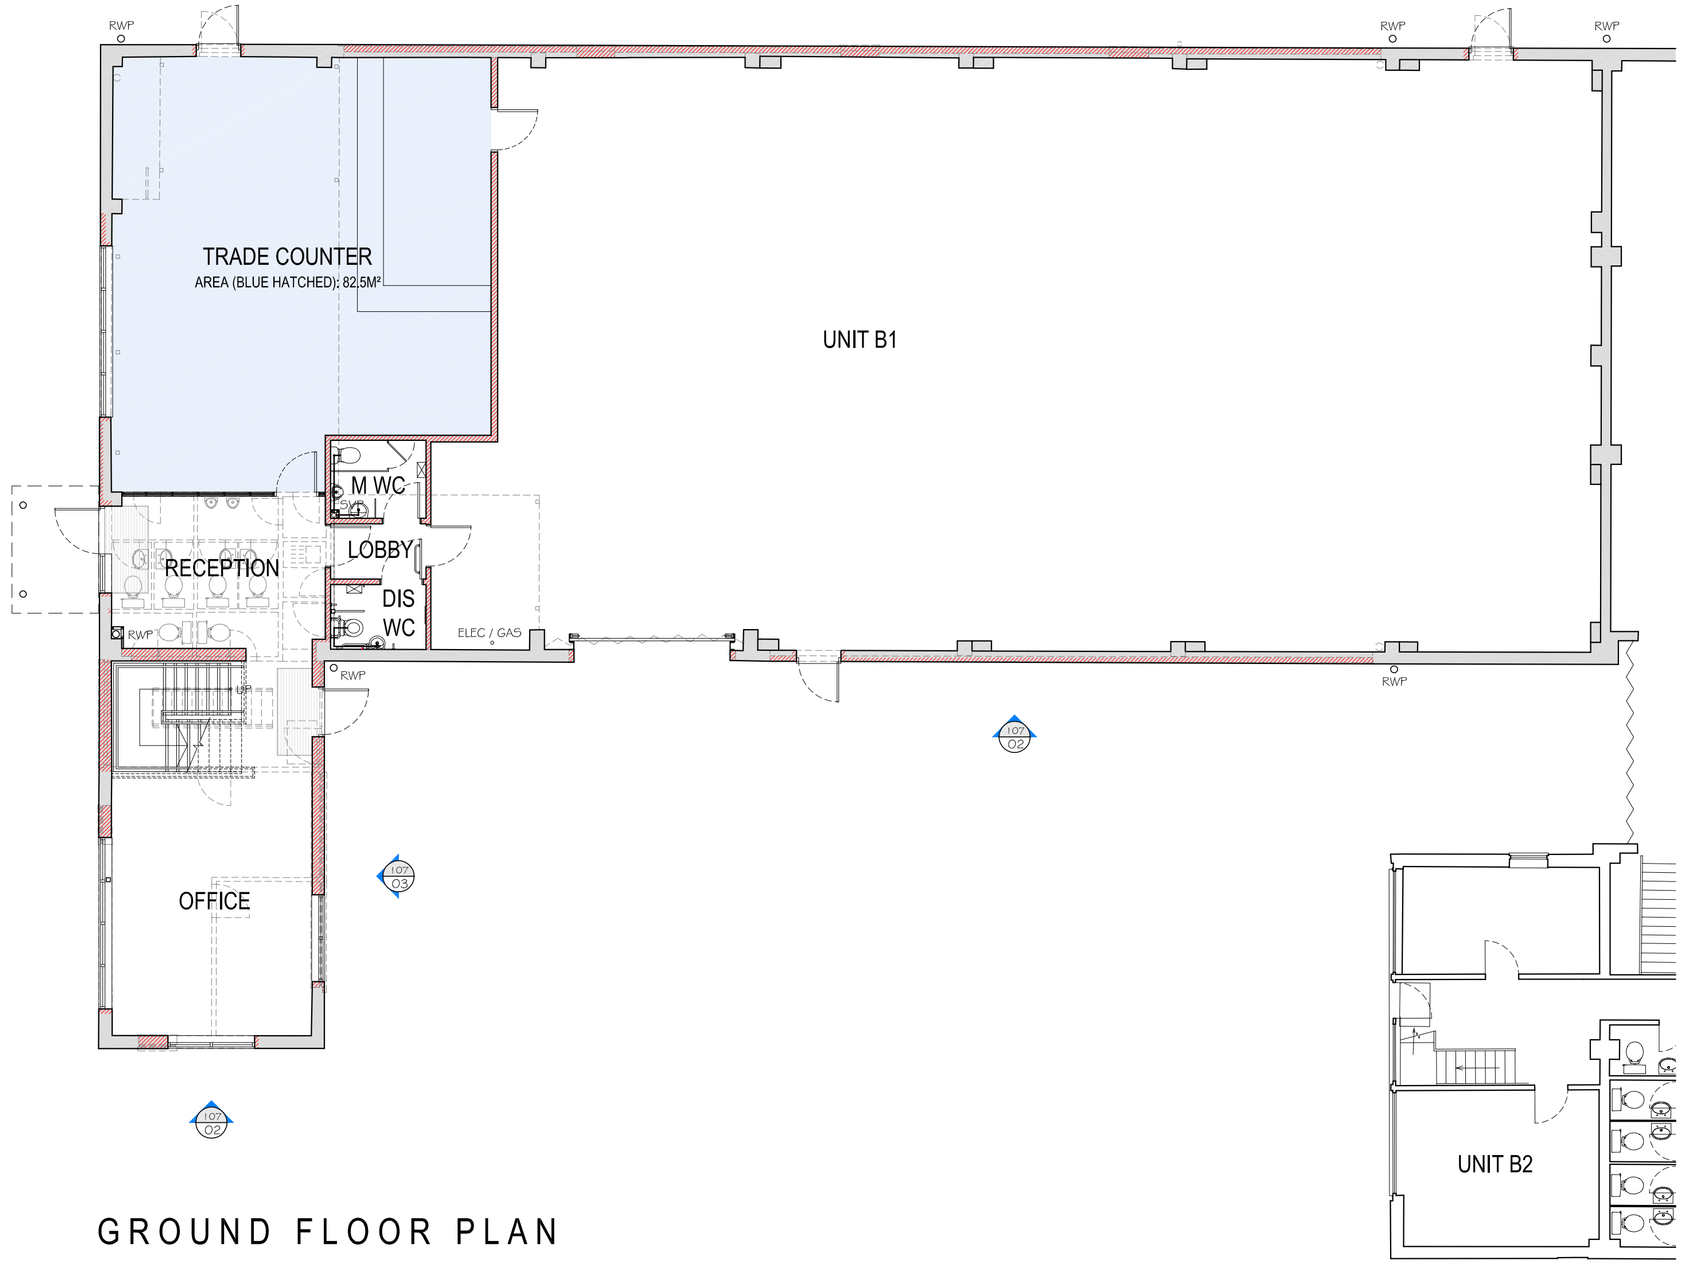

GROUND FLOOR PLAN

SCALE 1:5 0 50 100 150 200 mm
SCALE 1:10 0 100 200 300 400 mm
SCALE 1:20 0 200 400 600 800 mm
SCALE 1:50 0 0.5 1 1.5 2 m
SCALE 1:100 0 1 2 3 4 m
SCALE 1:200 0 2 4 6 8 m
SCALE 1:500 0 5 10 15 20 m
SCALE 1:1250 0 10 20 30 40 50 m

107 04

NOTE

DRAWING BASED ON HAMPSHIRE LAND SURVEYS DRAWINGS, JOB REFERENCE HLS 1144, DATED MAY 2008.

LEGEND

107 01 ELEVATION MARKER - SEE DRAWING 7309.107

LEGEND

ITEMS CLOUDED WITH A DASHED LINE ARE TO BE CONFIRMED, ARE SUBJECT TO DETAILED DESIGN OR CAN BE EXPECTED TO CHANGE.

REVISION CLOUD HIGHLIGHTING ITEMS CHANGED SINCE PREVIOUS ISSUE OF DRAWING.

REV:	DATE:	DESCRIPTION:	DR	CHK
B	30-07-14	TRADE COUNTER AREA REDUCED	SJD	-
A	10-06-14	TRADE COUNTER AREA SHOWN	SJD	-

OTHER THAN FOR THE PURPOSES OF PLANNING, DO NOT SCALE THESE DRAWINGS. USE WRITTEN DIMENSIONS ONLY. ALL DIMENSIONS TO BE CHECKED ON SITE PRIOR TO COMMENCEMENT OF WORK.

THIS DRAWING IS THE COPYRIGHT OF SIMPSON HILDER ASSOCIATES AND MAY NOT BE REPRODUCED, COPIED OR ALTERED IN ANY WAY WITHOUT WRITTEN AUTHORITY.

SIMPSON HILDER ASSOCIATES LIMITED
67a High Street Lyndhurst
Hampshire SO43 7BE
T: 023 80 283798
F: 023 80 283688
E: sha@simpsonhilder.co.uk
www.simpsonhilder.co.uk

PROPOSED FLOOR PLANS

DRAWING STATUS: PLANNING

UNIT B1
MILLBROOK CLOSE
CHANDLERS FORD
HAMPSHIRE
SO53 4BZ

DATE:	DRAWN BY:	
MAY 2014	SJD	
SCALE @ A1:	CHECKED:	DATE CHECKED:
1:100	GL	MAY 2014
JOB NO.	DRAWING NO.	REVISION
7309	106	B