2511 - 6 ASHDOWN ROAD, CHANDLERS FORD, HAMPSHIRE

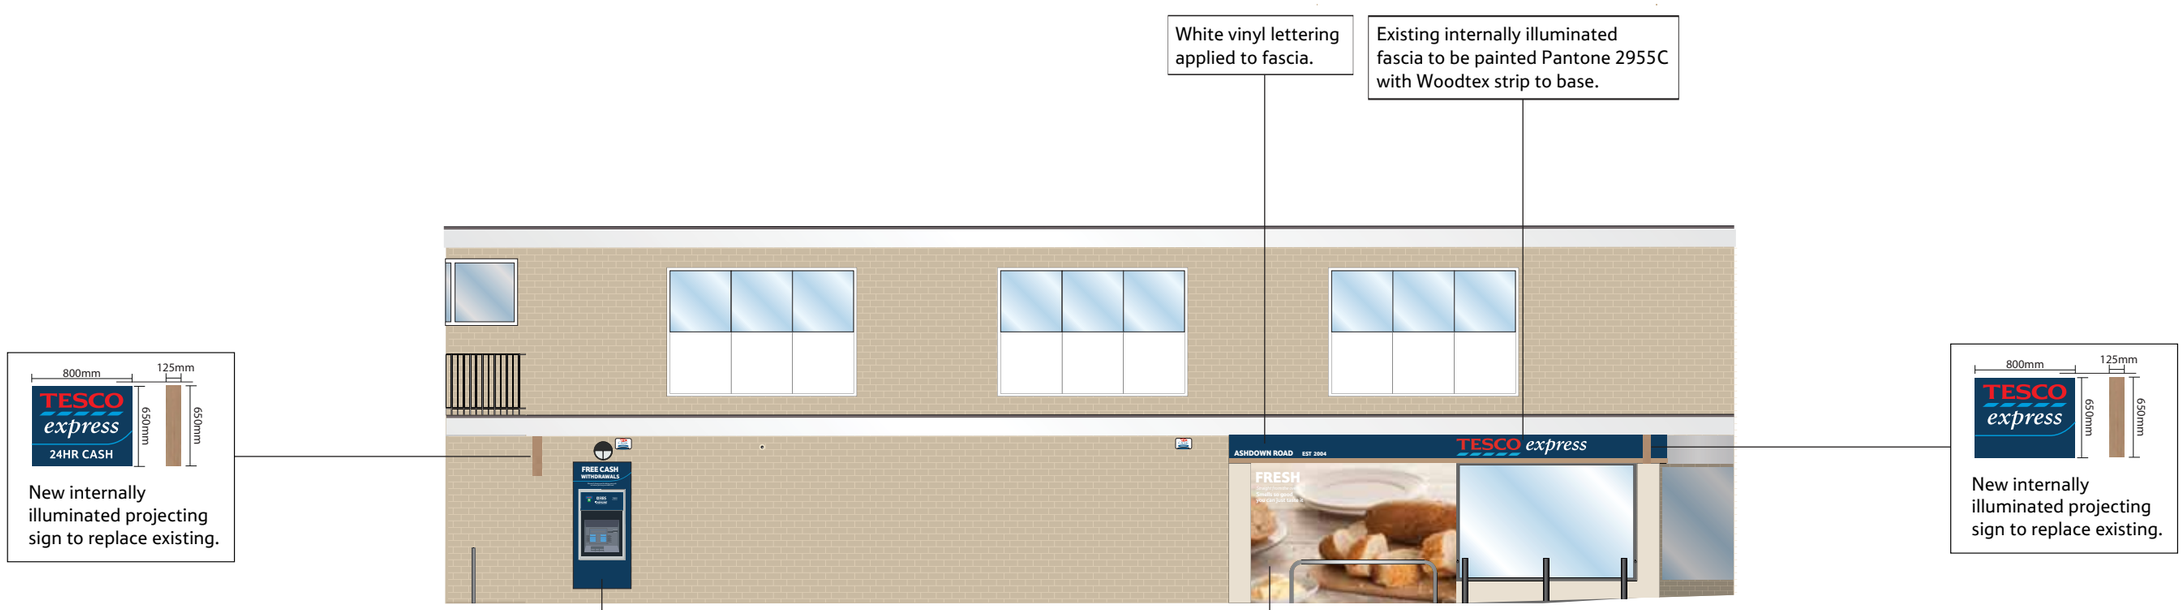

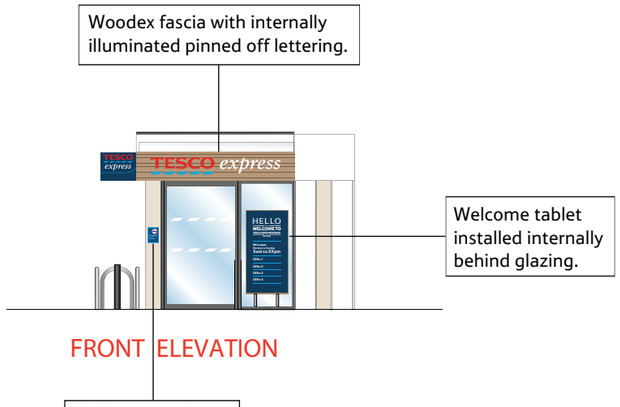

SCALE BAR

0m 0.5 1 2 3 4 5m

METERS

This visual is for representation purpose only.
Recreation of the drawing may alter the scale.
All dimensions to be confirmed on site prior to any manufacture.
Do not use artwork from this drawing.
Opening hours to be confirmed prior to manufacture of any signage.

REV.	AMENDMENTS	DATE	REV.	AMENDMENTS	DATE
1	Coloured Elevations Produced.	25.04.14			
	Feasibility approved.	25.04.14			
2	2x Promotional banners removed as per LPA advice.	28.07.14			

DRAWING No.	2511EXT		
SCALE	1:100@A3	**ISSUE**	2
DATE	15.05.14		
DRAWN	Bindu	**QC DONE BY**	Sruthi
EFM	Mick Whiteaway		

PROJECT
2511
6 Ashdown Road
Chandlers Ford
Hampshire SO53 1RD.

DESCRIPTION
Refresh 2014-15
Proposed Elevations

TESCO express
TESCO STORES LIMITED - EXPRESS GROUP
P.O. BOX 400, CIRRUS BUILDING, SHIRE PARK
WELWYN GARDEN CITY, HERTS, AL7 1AB
TELEPHONE: 01707 395150
THE COPYRIGHT AND ALL OTHER RIGHTS IN AND RELATING TO THIE PUBLICATION BELONG TO AND ARE THE SOLE PROPERTY OF TESCO STORES LIMITED. ALL RIGHTS ATRE RESERVED. NEITHER THE WHOLE NOR ANY PART OF THIS PUBLICATION MAY BE REPRODUCED OR TRANSMITTED IN ANY FORM OR BY ANY ELECTRONIC OR MECHANICAL MEANS INCLUDING PHOTOCOPYING AND RECORDING OR FROM ANY RETRIEVAL SYSTEM WITHOUT THE PRIOR WRITTERN LICENCE FROM THE OWNER.
© 1997 TESCO STORES LIMITED