


Existing Front Elevation


Existing Side Elevation




Existing Rear Elevation

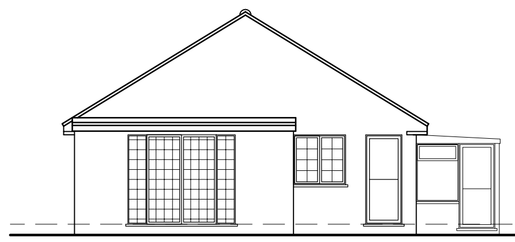

Existing Side Elevation

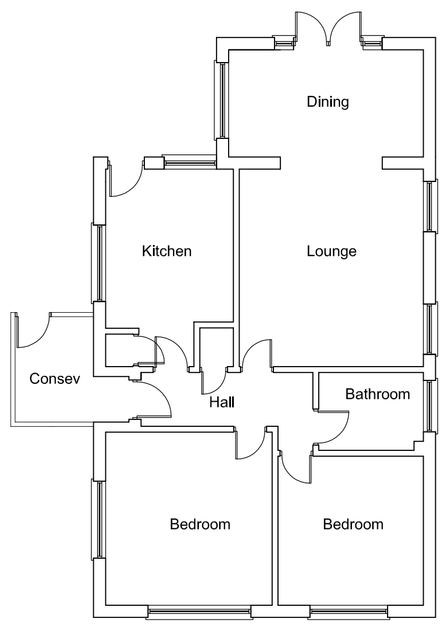


Existing Ground Floor Plan

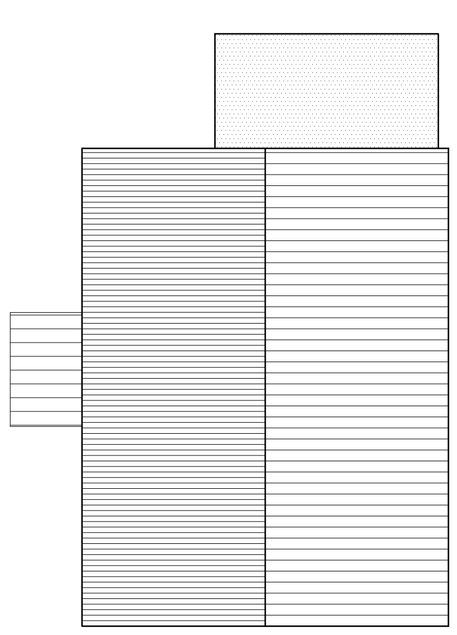


Existing Roof Plan


Existing Plans and Elevations

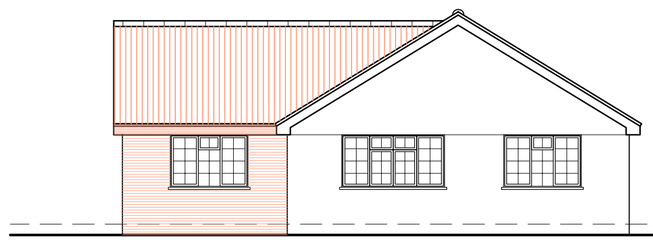


Proposed Front Elevation

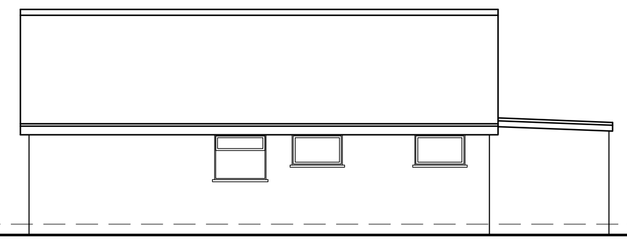


Proposed Side Elevation

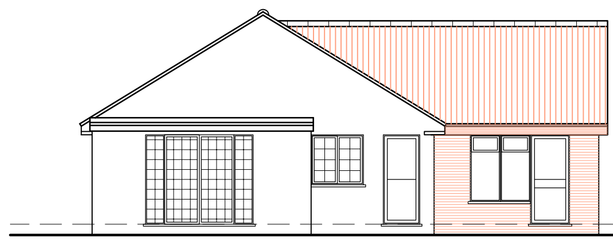


Existing Rear Elevation

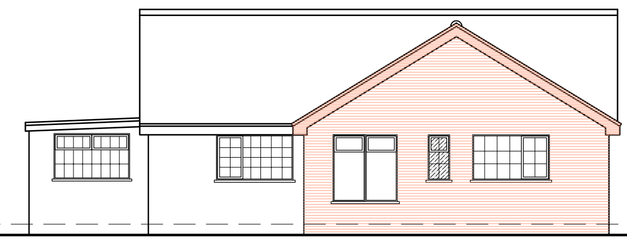

Existing Side Elevation

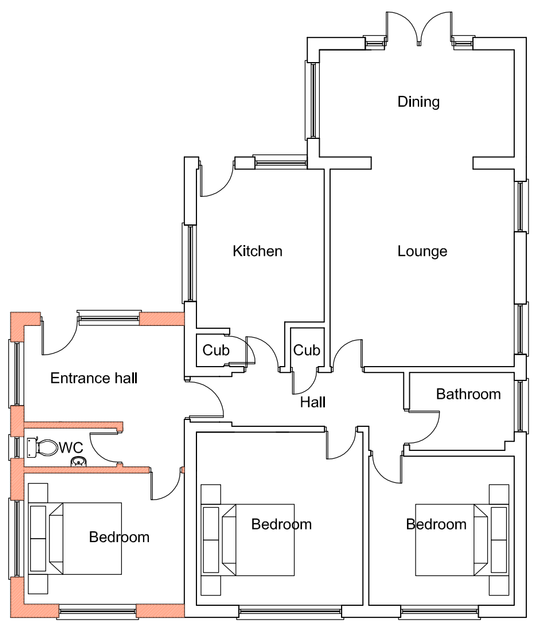

Proposed Ground Floor Plan

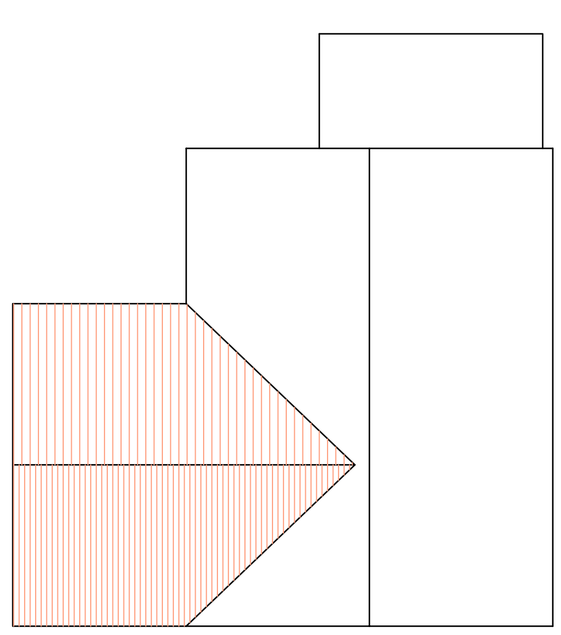

Proposed Roof Plan

Proposed Plans and Elevations

Drawing Notes:

The Copyright of this drawing belongs solely to BPS Design Consultants Ltd and it should not be copied or reproduced without written consent from BPS Design Consultants.

Any written dimensions to take precident over scaling and all dimensions should be checked on site.

This drawing has been prepared for the purposes of planning consent and should NOT be used for construction or any other use.

SCALE (Metres) 1:100 @ A1 Sheet

0 0.5 1.0 1.5 2.0 2.5 3.0 3.5 4.0 4.5 5.0 6.0 7.0 8.0 9.0 10.0



Location Plan 1:1250

© Crown Copyright (2014). All rights reserved
Lisence Number 100046928.



Block Plan 1:500

BPS Design Consultants Ltd
Seafields
Dodwell Lane
Bursledon
Southampton
SO31 1DJ

BPS CONSULTING
Building Design and Construction Consultants

Phone: 023 8040 4017
Email: enquiries@bps-consulting.co.uk
www.bps-consulting.co.uk

Project:	34 Linden Gardens Hedge End Southampton SO30 0HY	
Client:	Mrs Vivian Barfoot	
Dwg Title:	Proposed Planning	
Dwg No: PL/01		Revision: A
Date: July 2014	By: RJN	Scale: As Shown

The Copyright of this drawing belongs soley to BPS Design Consultants Ltd. It should not be copied or reproduced without consent from BPS Design Consultants Ltd. Original drawing at A1 size.