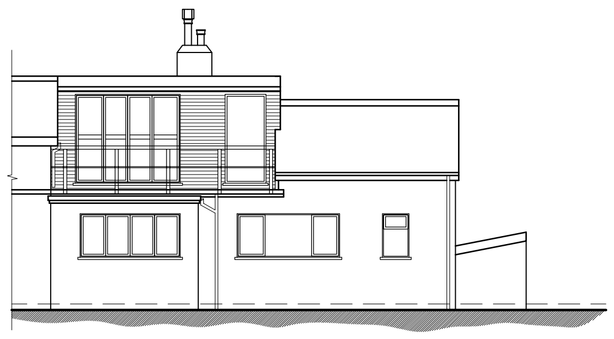

Existing Rear Elevation

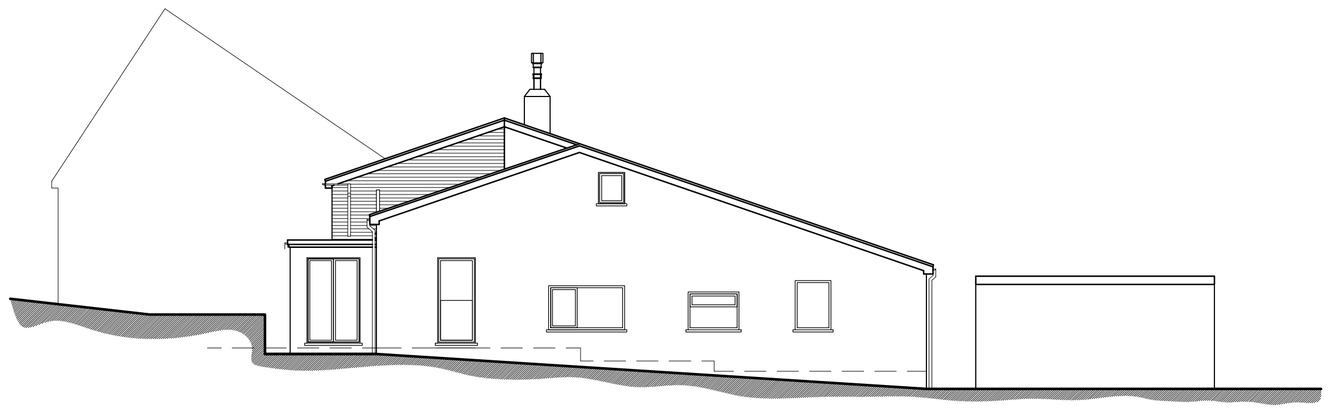

Existing Side Elevation

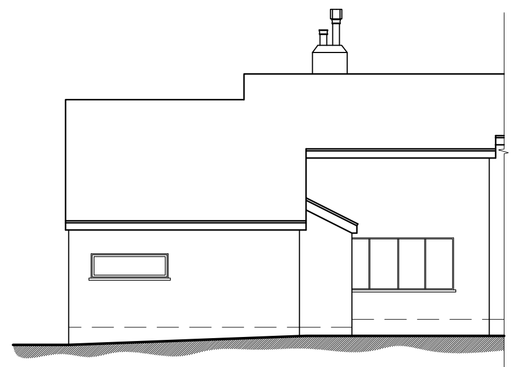

Existing Front Elevation

Drawing Notes:

The Copyright of this drawing belongs soley to BPS Design Consultants Ltd.

It should not be copied or reproduced without consent from BPS Design Consultants Ltd.

Written dimensions to take precedent over scaling the drawing. All dimensions to be checked and verified on site.

The Contractor shall take full responsibility for settingout. Any discrepancies should be highlighted immediately.

Workmanship and Materials shall comply with BS 8000 Parts 1-15.

All boundaries should be verified on site.

This drawing has been prepared for indicative purposes only.

Scale (Metres) 1:100 @ A1 Sheet.

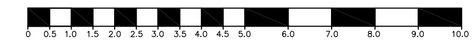

Scale (Metres) 1:500 @ A1 Sheet.



Scale (Metres) 1:1250 @ A1 Sheet.

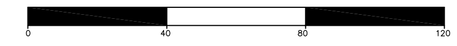

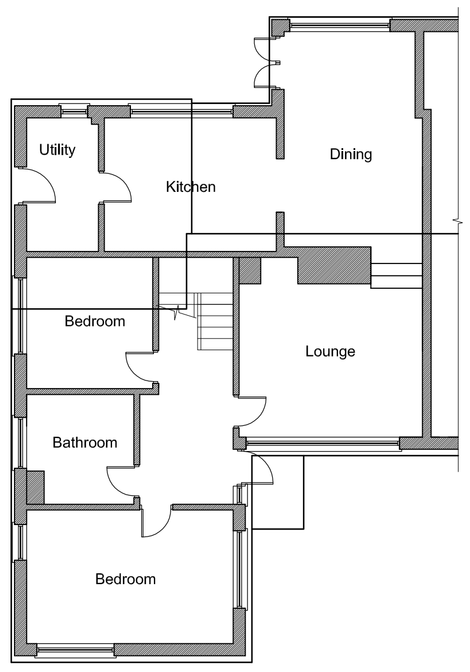

Existing Ground Floor Plan

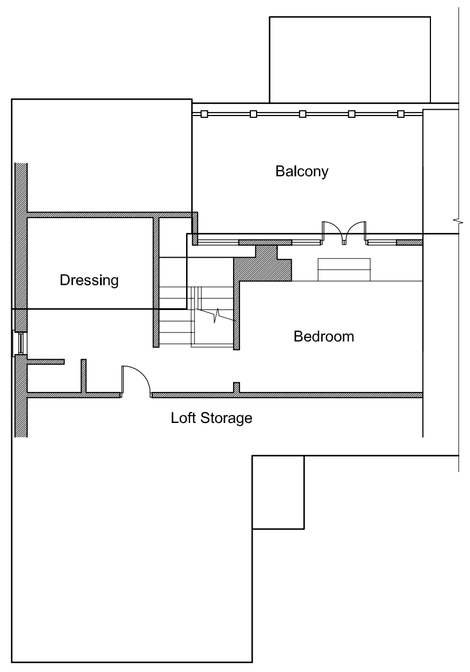

Existing First Floor Plan

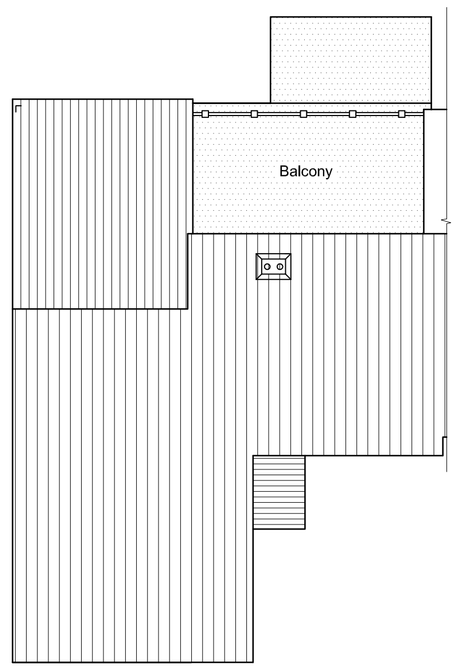

Existing Roof Plan

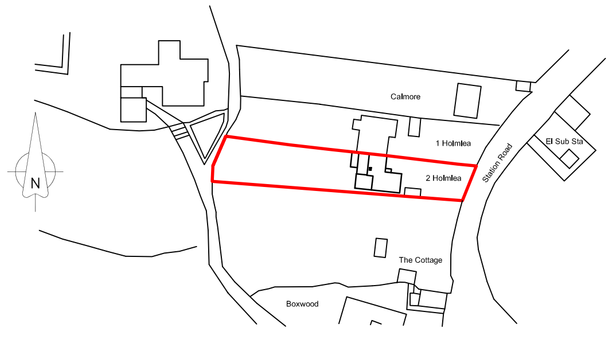

Location Plan 1:1250

© Crown Copyright (2014). All rights reserved
Lisence Number 100046926.

BPS Design Consultants Ltd
Seafields
Dodwell Lane
Bursledon
Southampton
SO31 1DJ

BPS CONSULTING
Building Design and Construction Consultants

Phone: 023 8040 4017
Email: enquiries@bps-consulting.co.uk
www.bps-consulting.co.uk

Project:	2 Holmlea Station Road Bursledon Southampton SO31 8AA		
Client:	Mr and Mrs Kelloway		
Dwg Title:	Existing Plans		
Dwg No: PL/01		Revision: -	
Date: Jan 2014	By: RJN	Scale: As Shown	

The Copyright of this drawing belongs soley to BPS Design Consultants Ltd. It should not be copied or reproduced without consent from BPS Design Consultants Ltd. Original drawing at A1 size.