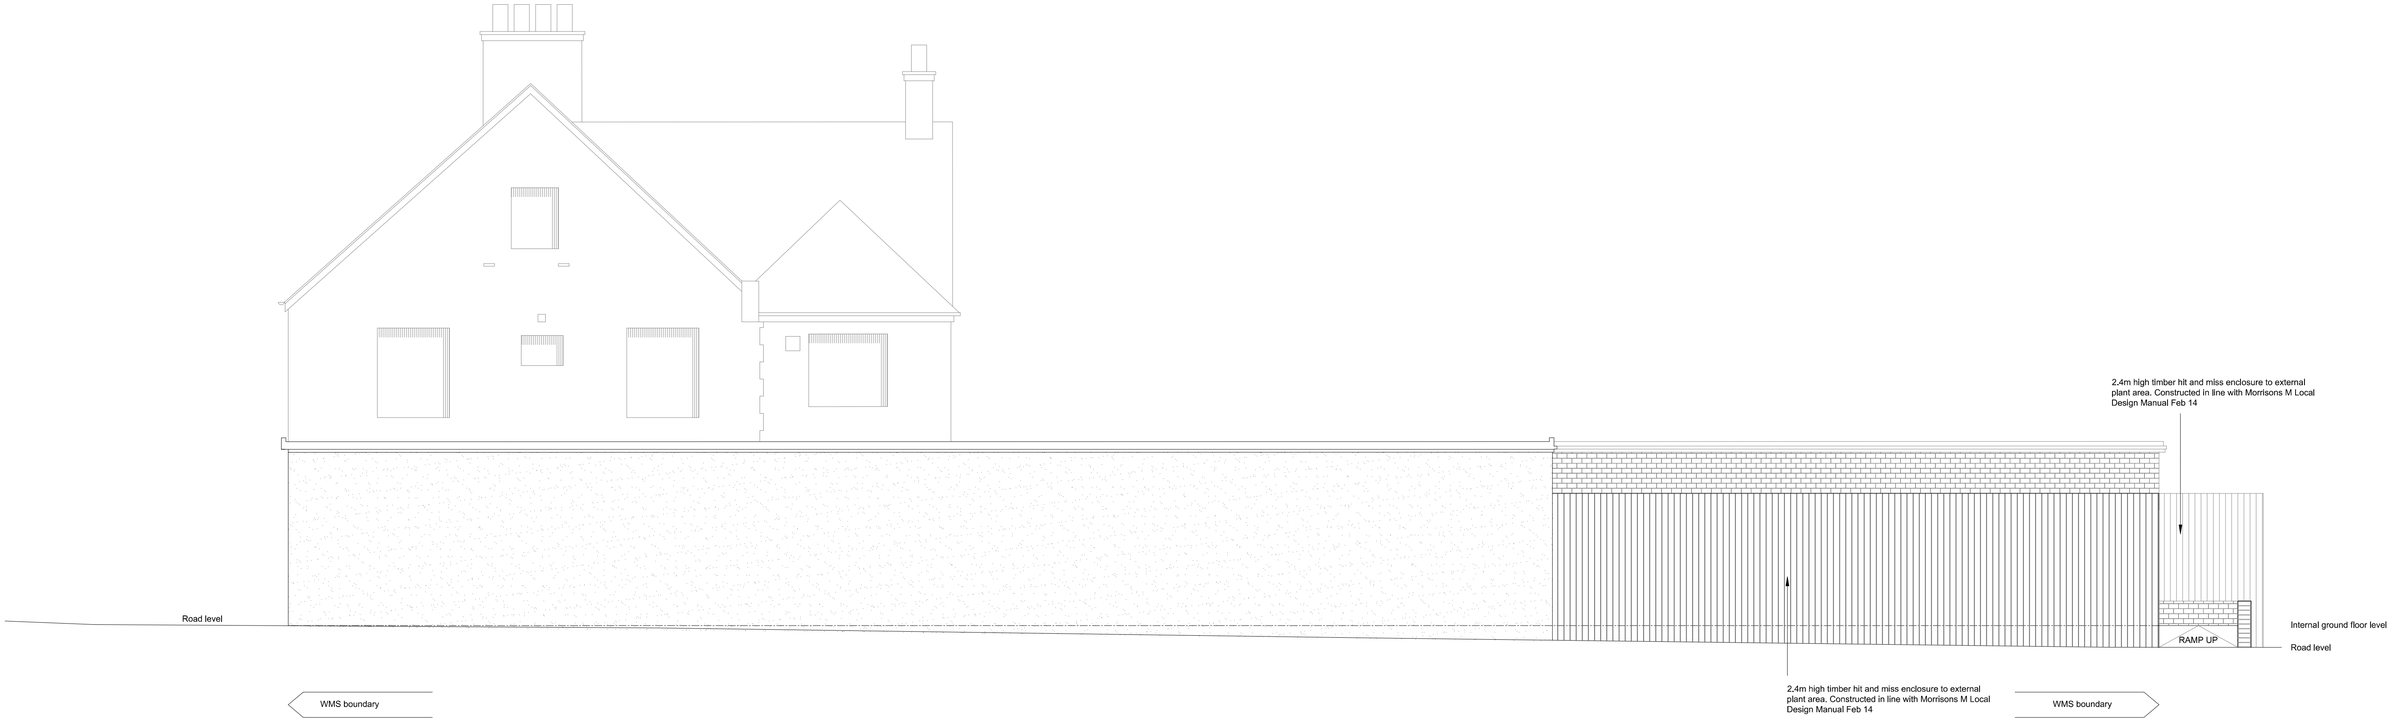

Brook Social Club_proposed west elevation

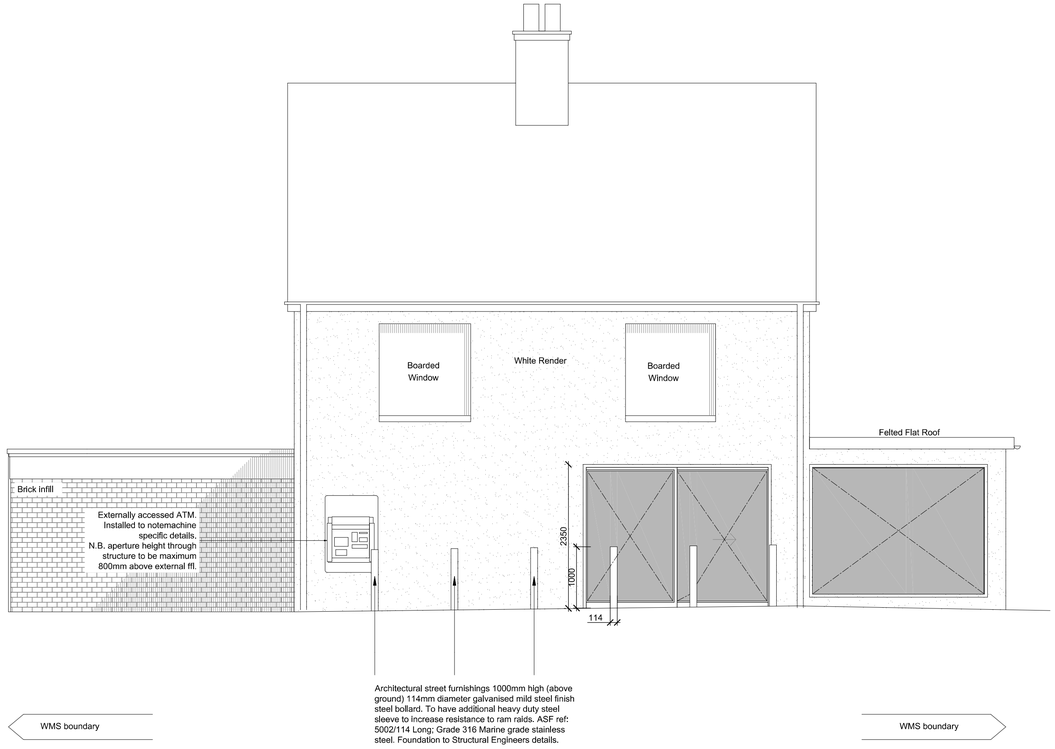

Brook Social Club_proposed north elevation

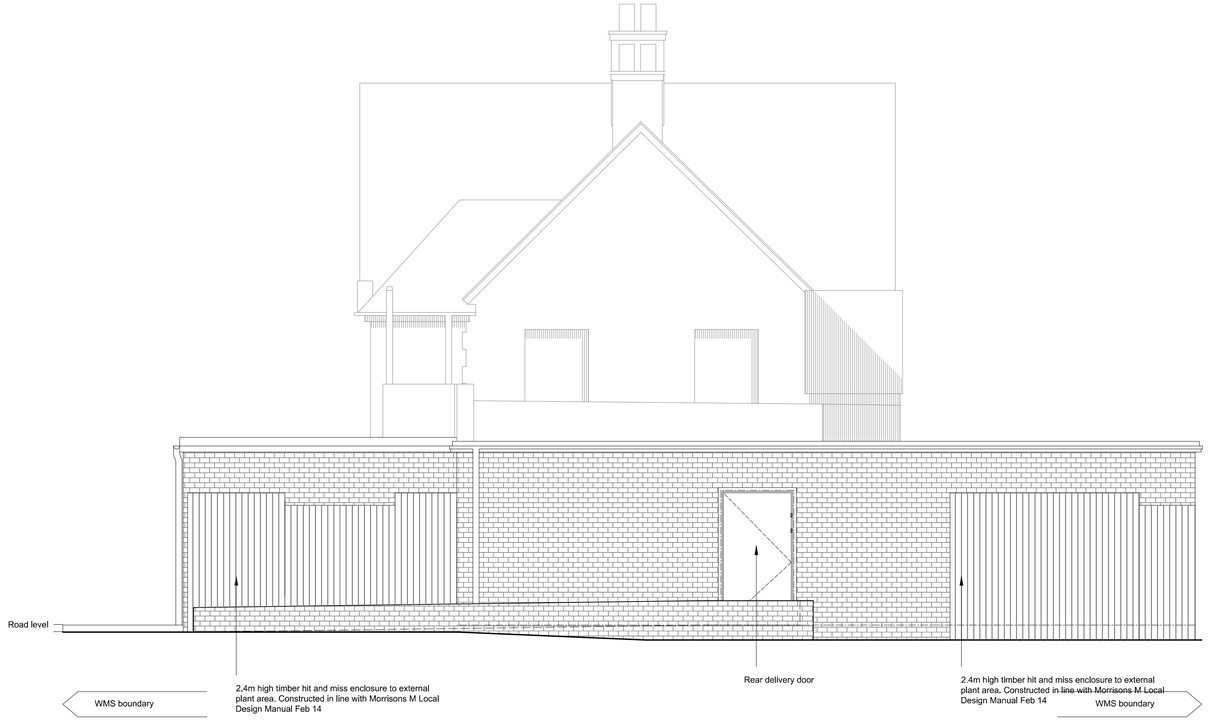

Brook Social Club_proposed south elevation

0 1 2 3 4 5 metres

The title, copyright and confidential information in this document belongs to Orme Limited, all rights reserved. All dimensions to be checked on site before work commences and any discrepancies reported to the Architect Immediately. This drawing is to be read in conjunction with other documents issued by the Architect.

orme

WMS Eastleigh, Brook Social Club

revision #	revision date	title	proposed elevations
rev a_steelwork layout from Developer	24.06.14	date	06.03.2014
		scale	1:50 @ A1
		drawing#	631/106

2 Farm Road, Street, Somerset, BA16 0BJ :: t 01458 445100 :: info@orme-architecture.com