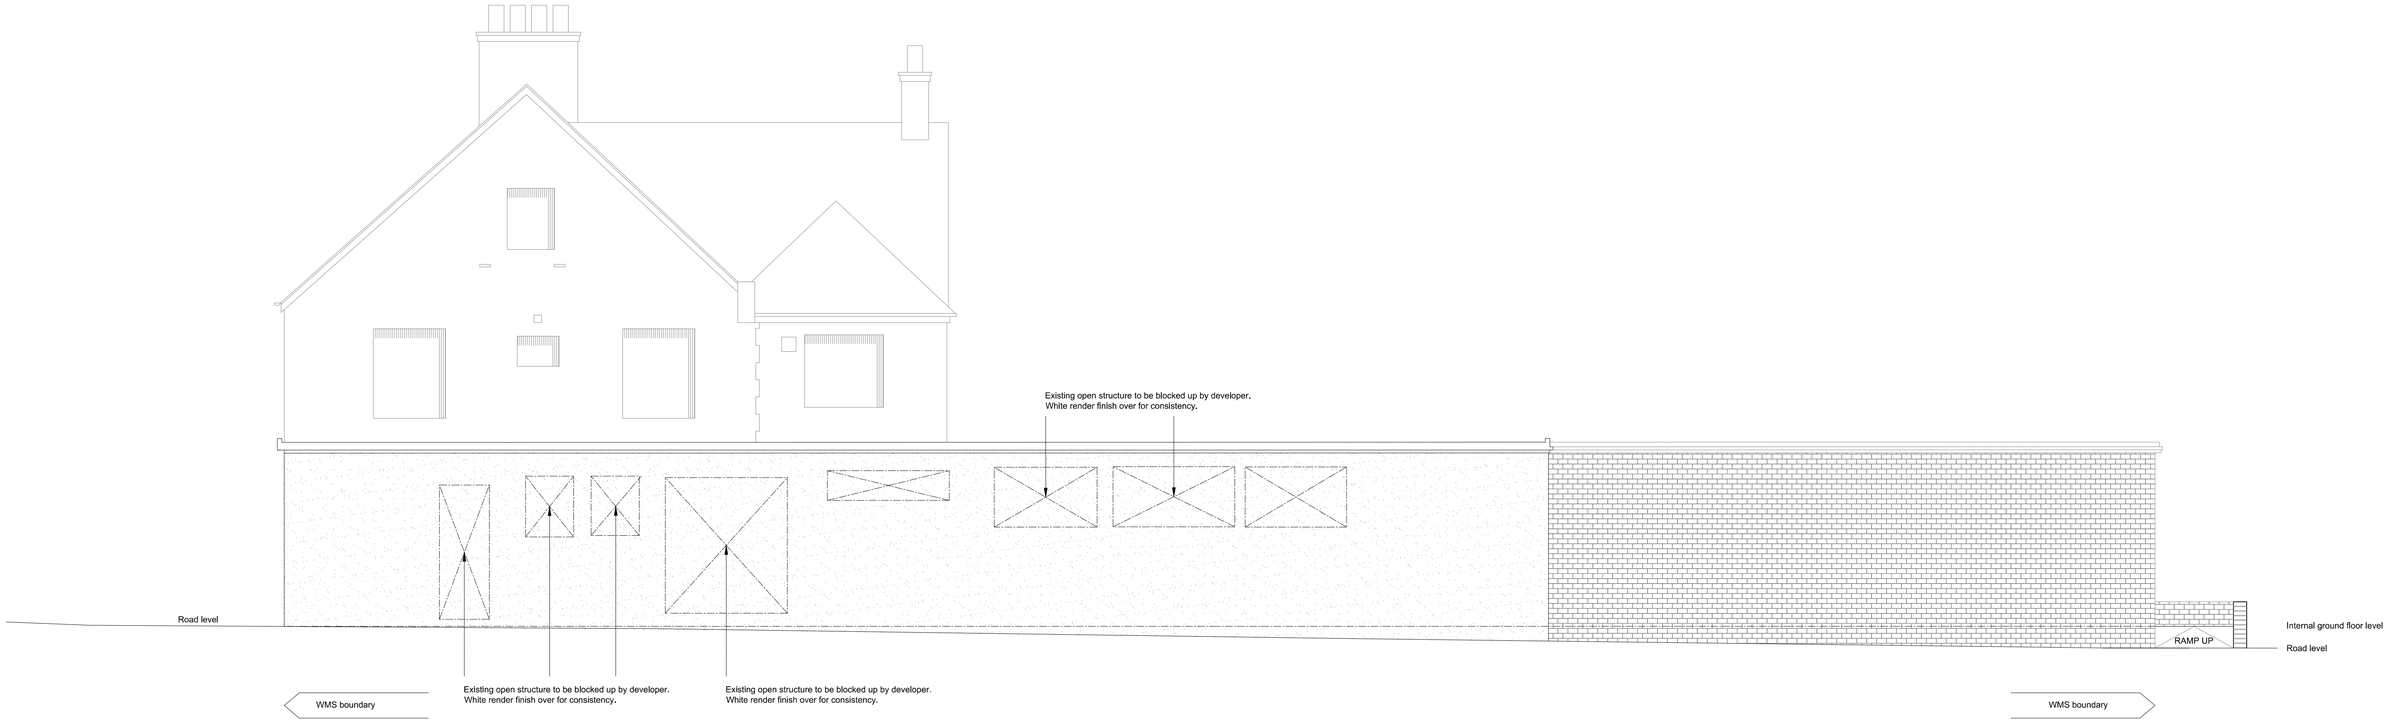

Brook Social Club_existing west elevation

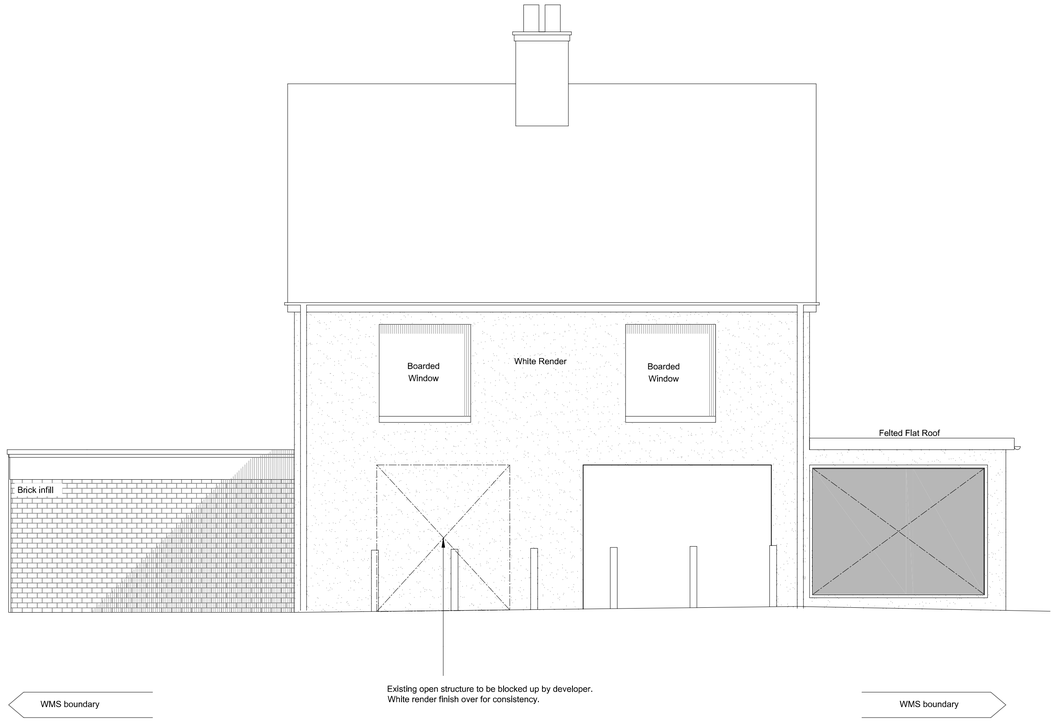

Brook Social Club_existing north elevation

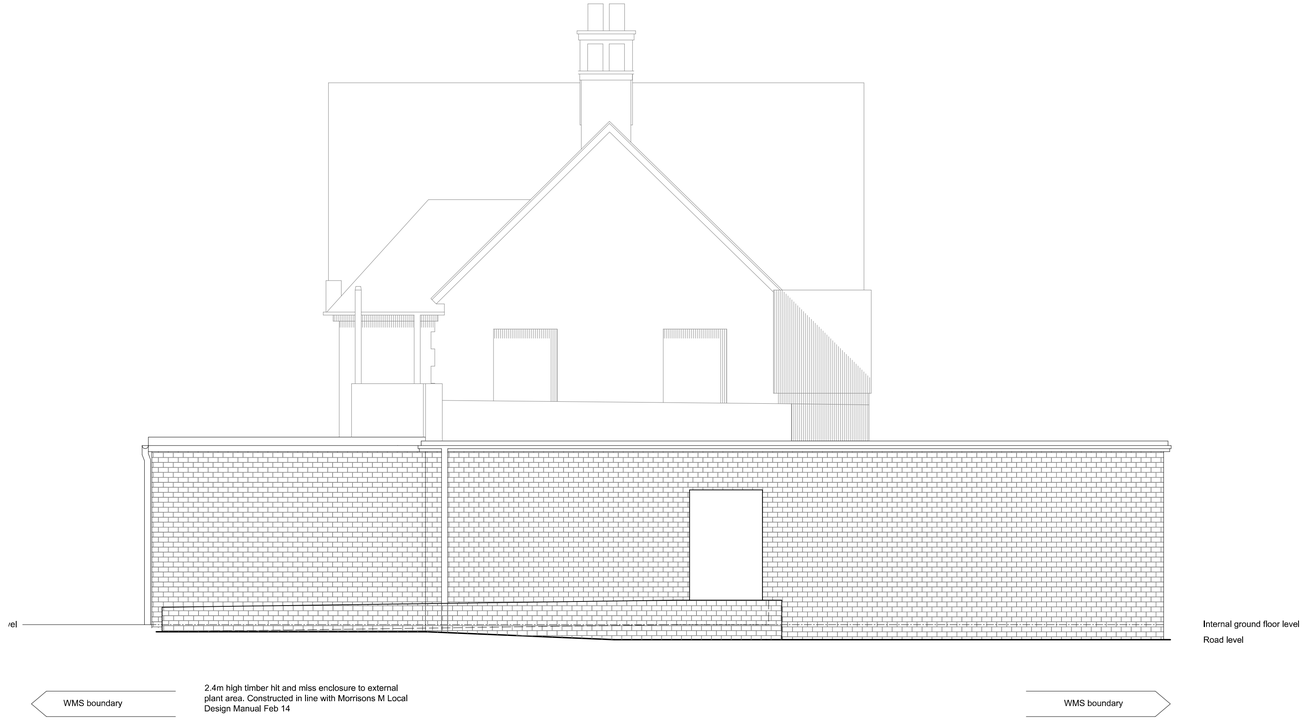

Brook Social Club_existing south elevation

0 1 2 3 4 5 metres

The title, copyright and confidential information in this document belongs to
Orme Limited, all rights reserved. All dimensions to be checked on site
before work commences and any discrepancies reported to the Architect immediately.
This drawing is to be read in conjunction with other documents issued by the Architect.

orme

WMS Eastleigh, Brook Social Club

revision #

revision date

title existing elevations
date 06.03.2014
scale 1:50 @ A1
drawing# 631/104

2 Farm Road, Street, Somerset, BA16 0BJ :: t 01458 445100 :: info@orme-architecture.com