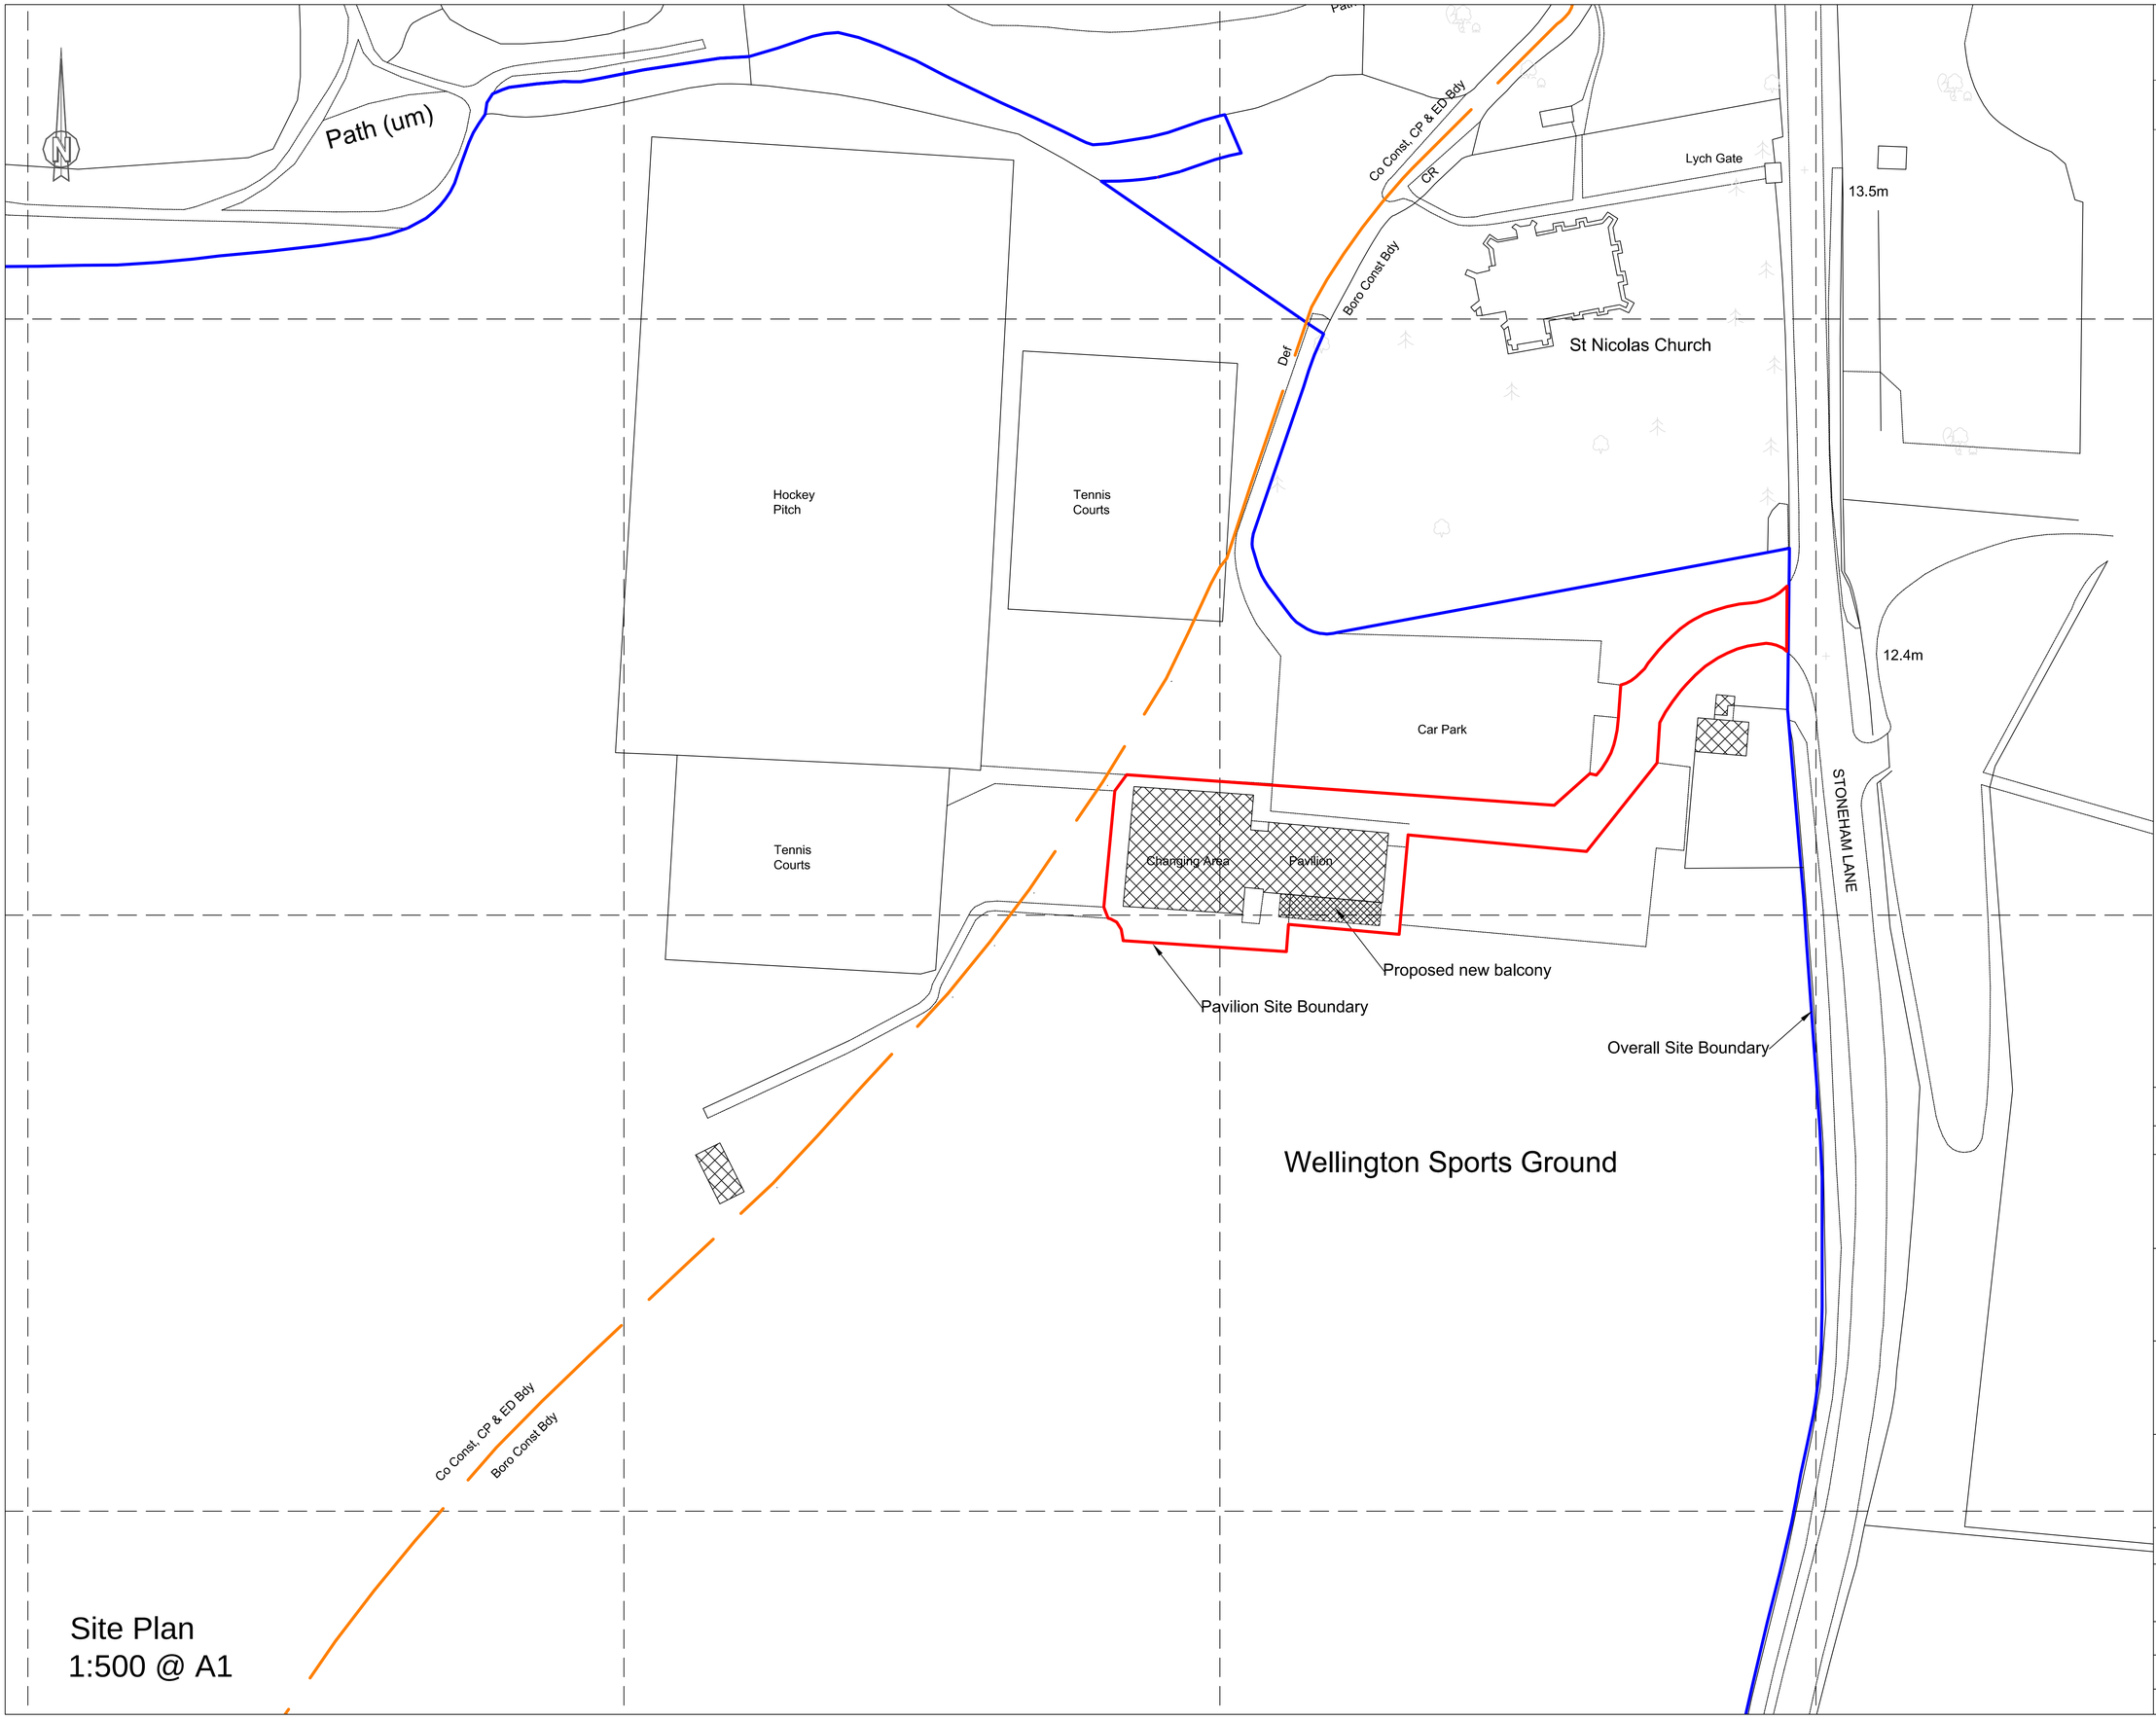

© COPYRIGHT NOTICE
THIS DRAWING MAY NOT BE COPIED (IN WHOLE OR IN PART), RETAINED OR DISCLOSED WITHOUT THE PRIOR WRITTEN CONSENT OF GL HEARN

DO NOT SCALE
NO DIMENSION SHOULD BE SCALED FROM THIS DRAWING.

Rev	Date	Amendments	By	Chk
-	--/--/--	----------	--	--

Client:
King Edward VI School
Wilton Road
Southampton
SO15 5UQ

GL Hearn
Anglo City House,
2-6 Shirley Road,
Southampton, SO15 3EU
T: +44 (0)23 8022 1361

Project Title:
Wellington Sports Ground
Pavillion Balcony

Drawing Title:
Site Plan

for PLANNING

Project No.:	Drawing No.:	Rev.
J032120	001	P1

Date: 24/06/14 Scale: 1:500 @ A1

By: SM Checked: KB Approved: MC

Plot date and time = 04/07/2014 10:30:18