

© COPYRIGHT NOTICE
THIS DRAWING MAY NOT BE COPIED (IN WHOLE OR IN PART), RETAINED OR DISCLOSED WITHOUT THE PRIOR WRITTEN CONSENT OF GL HEARN


DO NOT SCALE
NO DIMENSION SHOULD BE SCALED FROM THIS DRAWING.

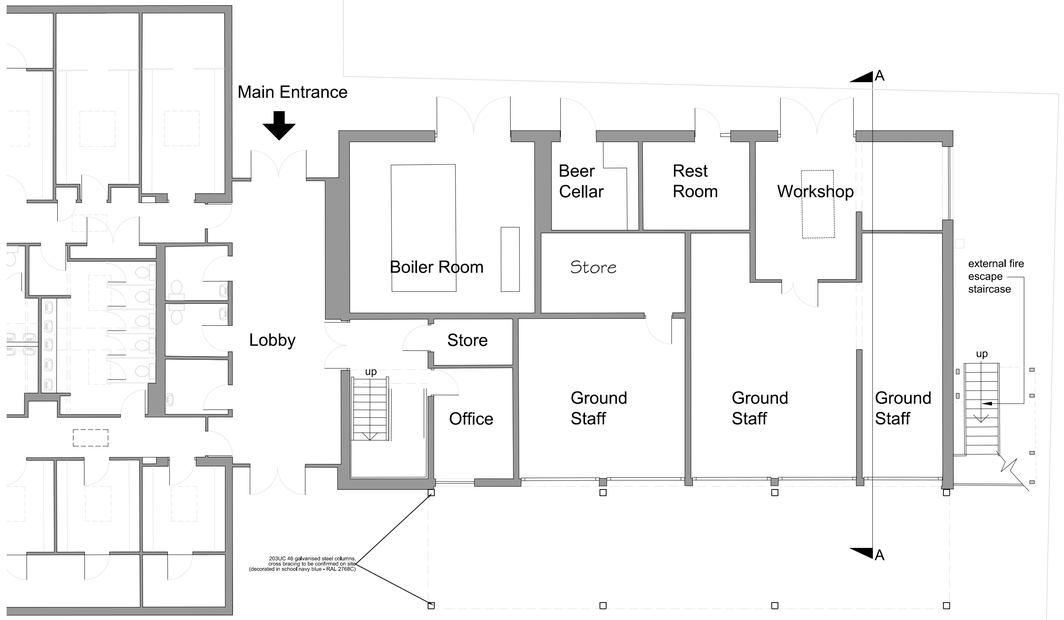


Ground Floor Plan, Proposed
1:100 @ A1

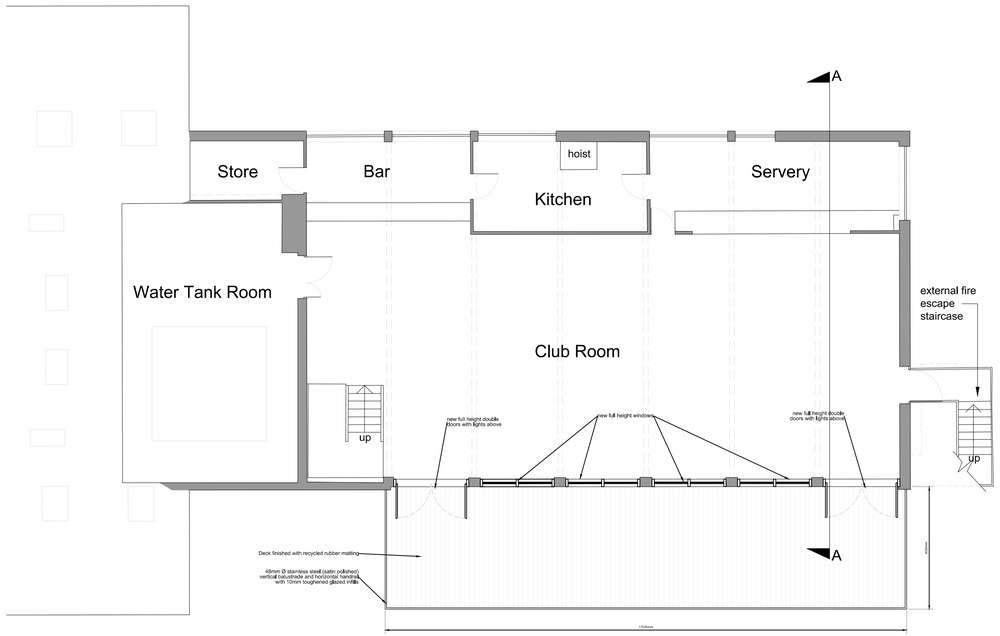

First Floor Plan, Proposed
1:100 @ A1

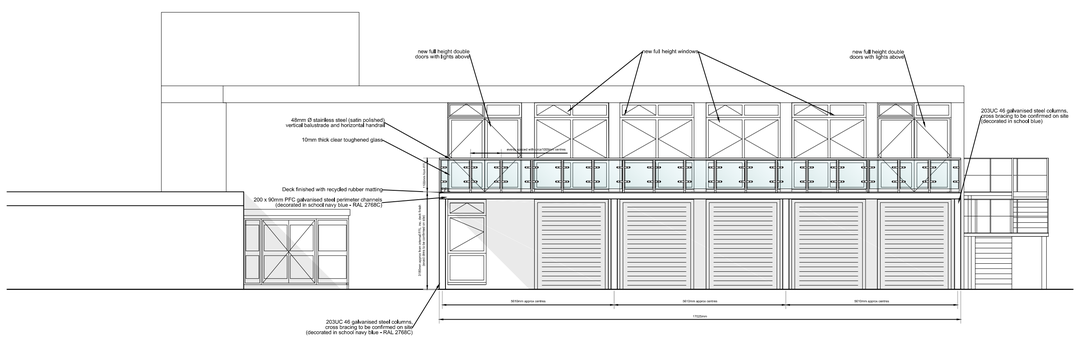

South Elevation (overlooking sports pitches), Proposed
1:100 @ A1

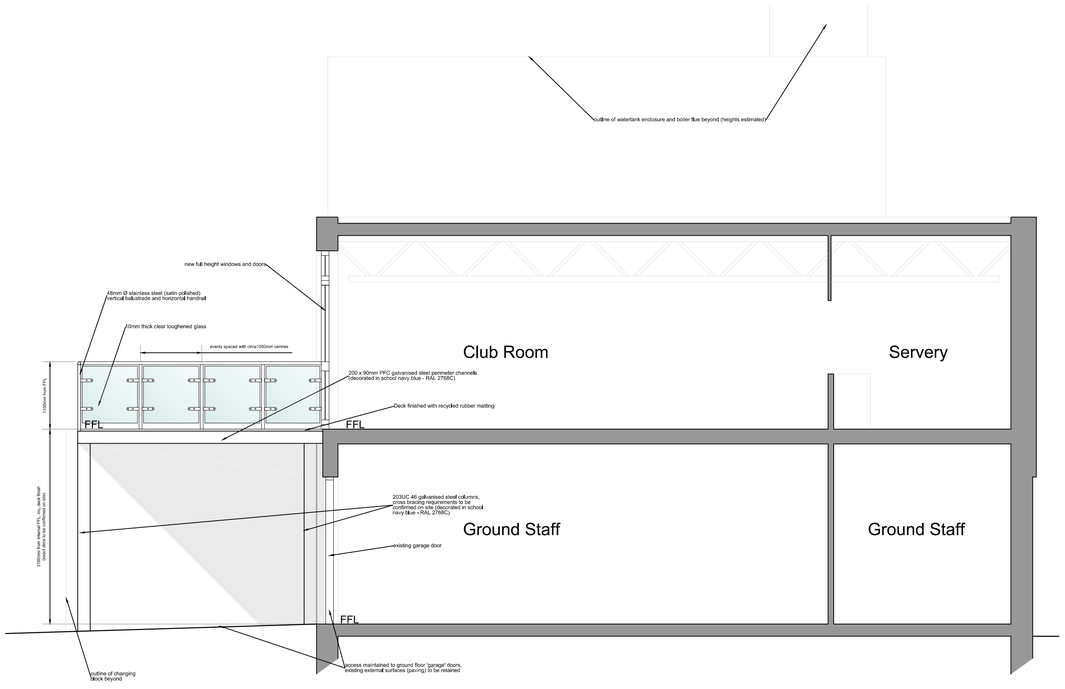

Section AA, Proposed
1:50 @ A1

Please Note: all dimensions and steel section sizes are subject to possible change pending the formal structural design

Rev	Date	Amendments	By	Chk
-	--/--/--	---------	--	--

Client:
King Edward VI School
Wilton Road
Southampton
SO15 5UQ

GL Hearn
Anglo City House,
2-6 Shirley Road,
Southampton, SO15 3EU
T: +44 (0)23 8022 1361

Project Title:
Wellington Sports Ground
Pavillion Balcony

Drawing Title:
Proposed Plans, Elevation and Section

for PLANNING

Project No.:	Drawing No.:	Rev.
J032120	003	P1

Date: 24/06/14 | Scale: as shown @ A1

By: SM | Checked: KB | Approved: MC

\\gl-hearn.com\data\sou\Projects\J\J032120\Revit Models\J032120 Pavilion_v2_central_detached_SM.rvt

Plot date and time = 04/07/2014 11:44:59