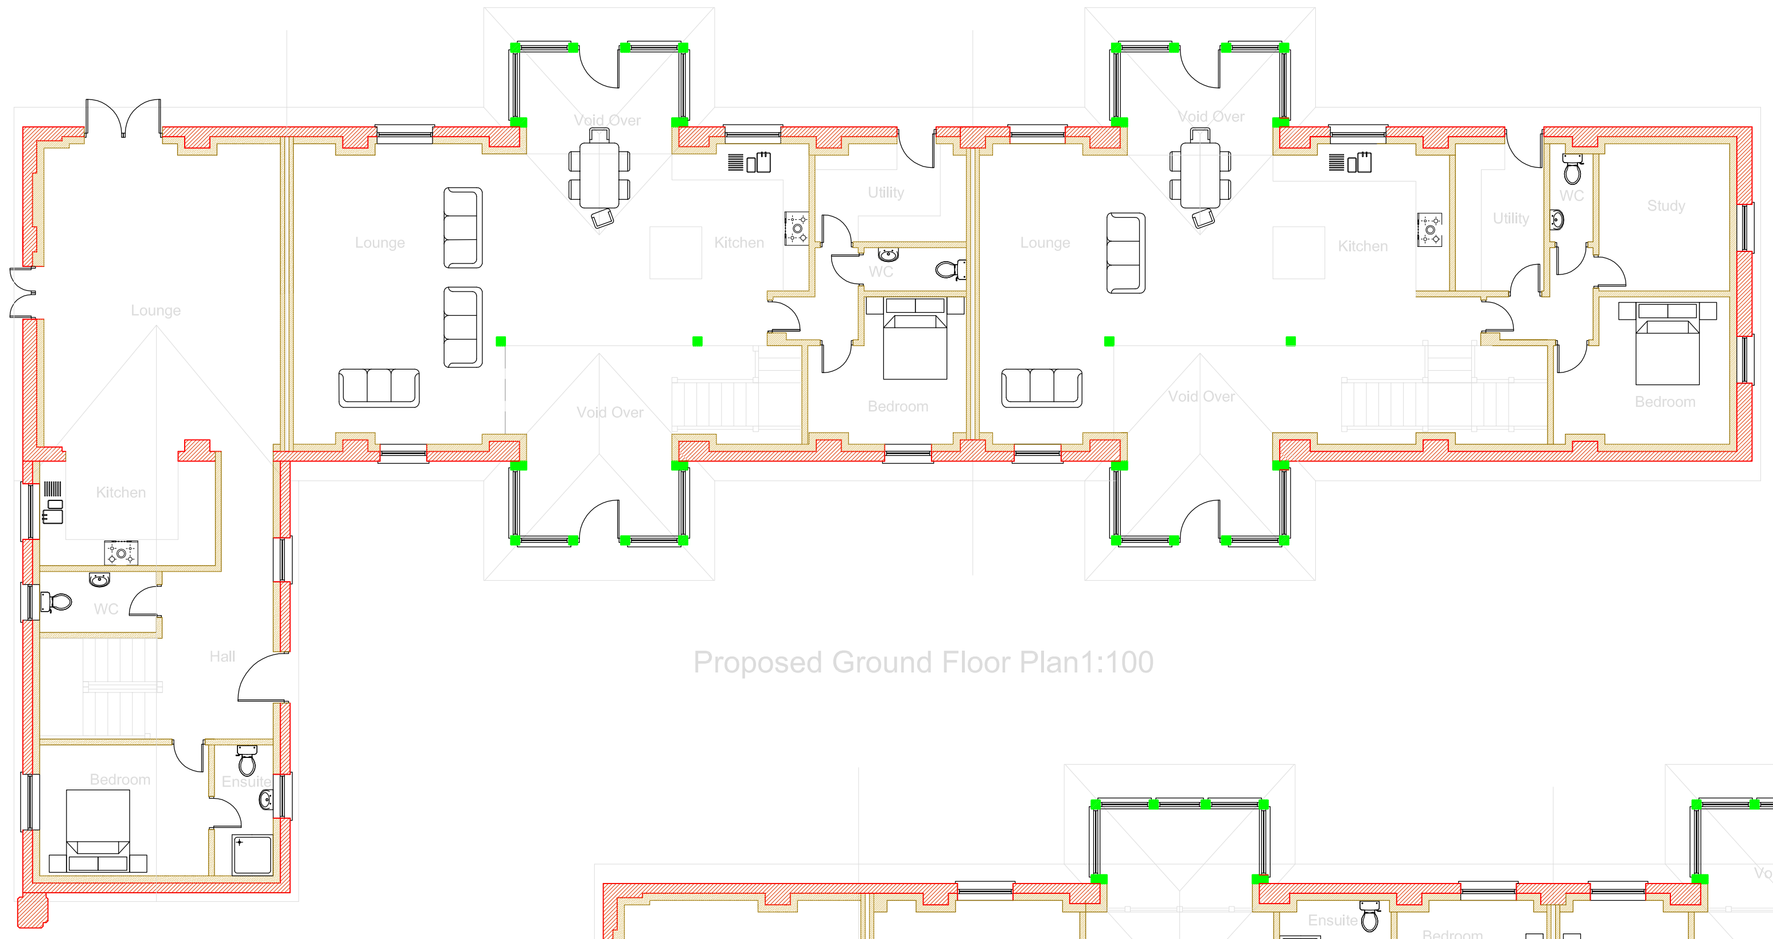

Proposed Ground Floor Plan1:100

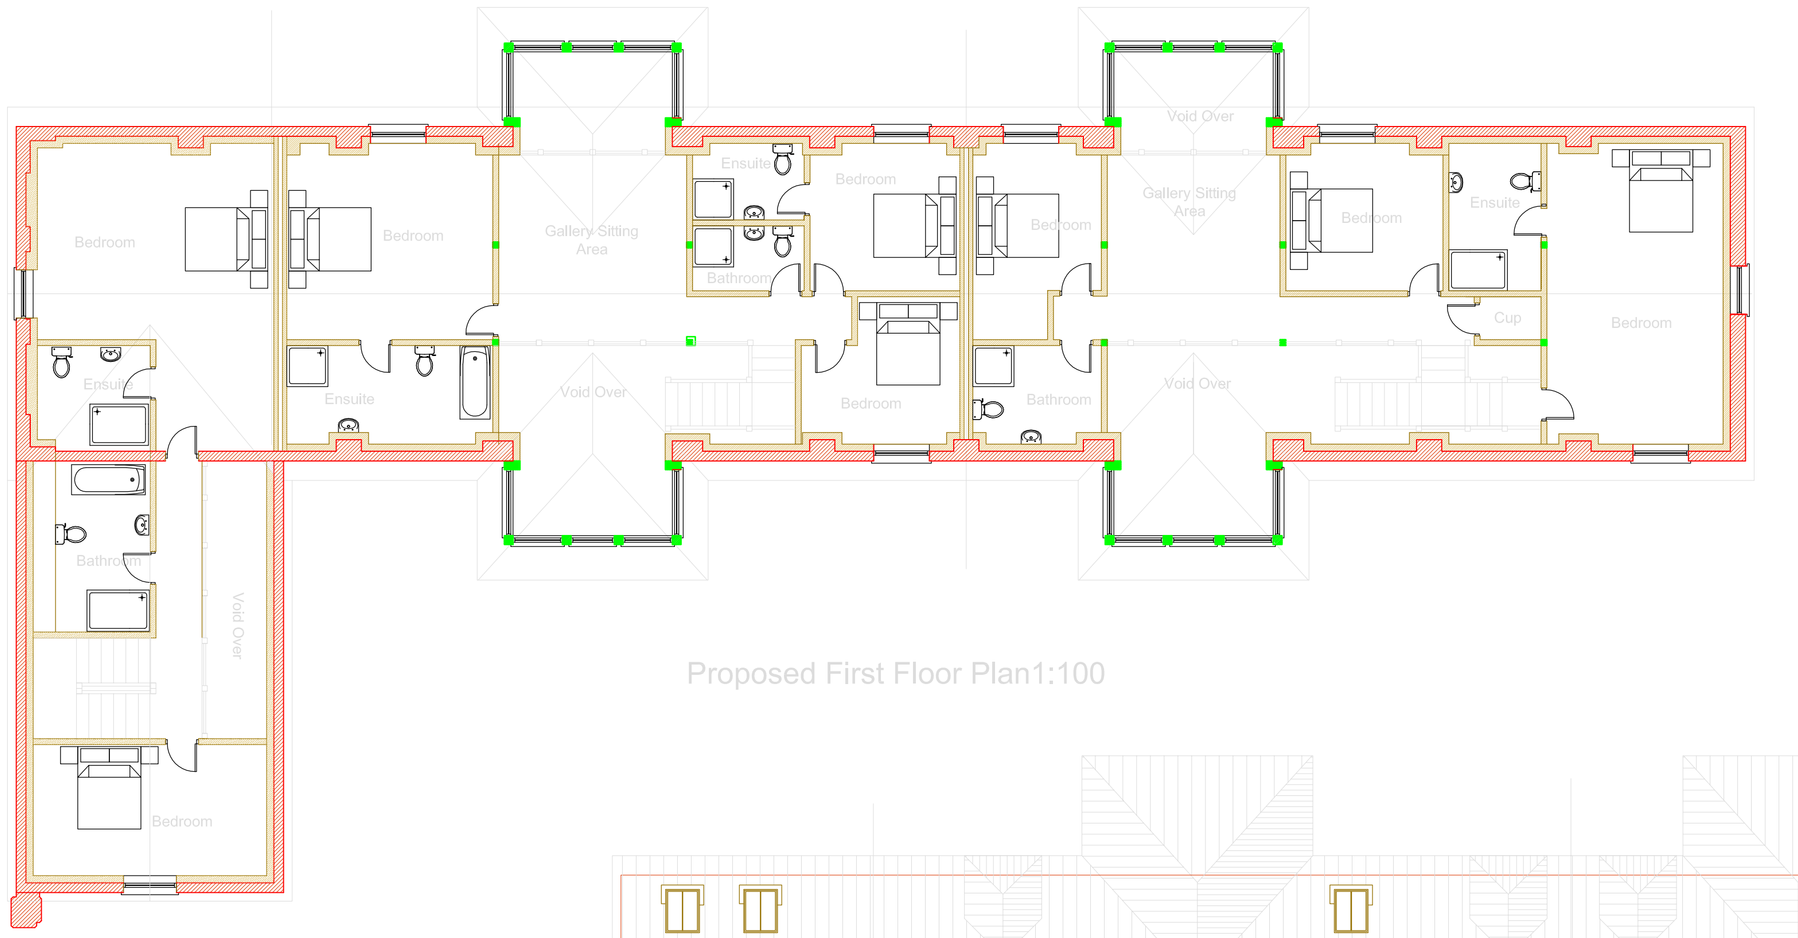

Proposed First Floor Plan1:100

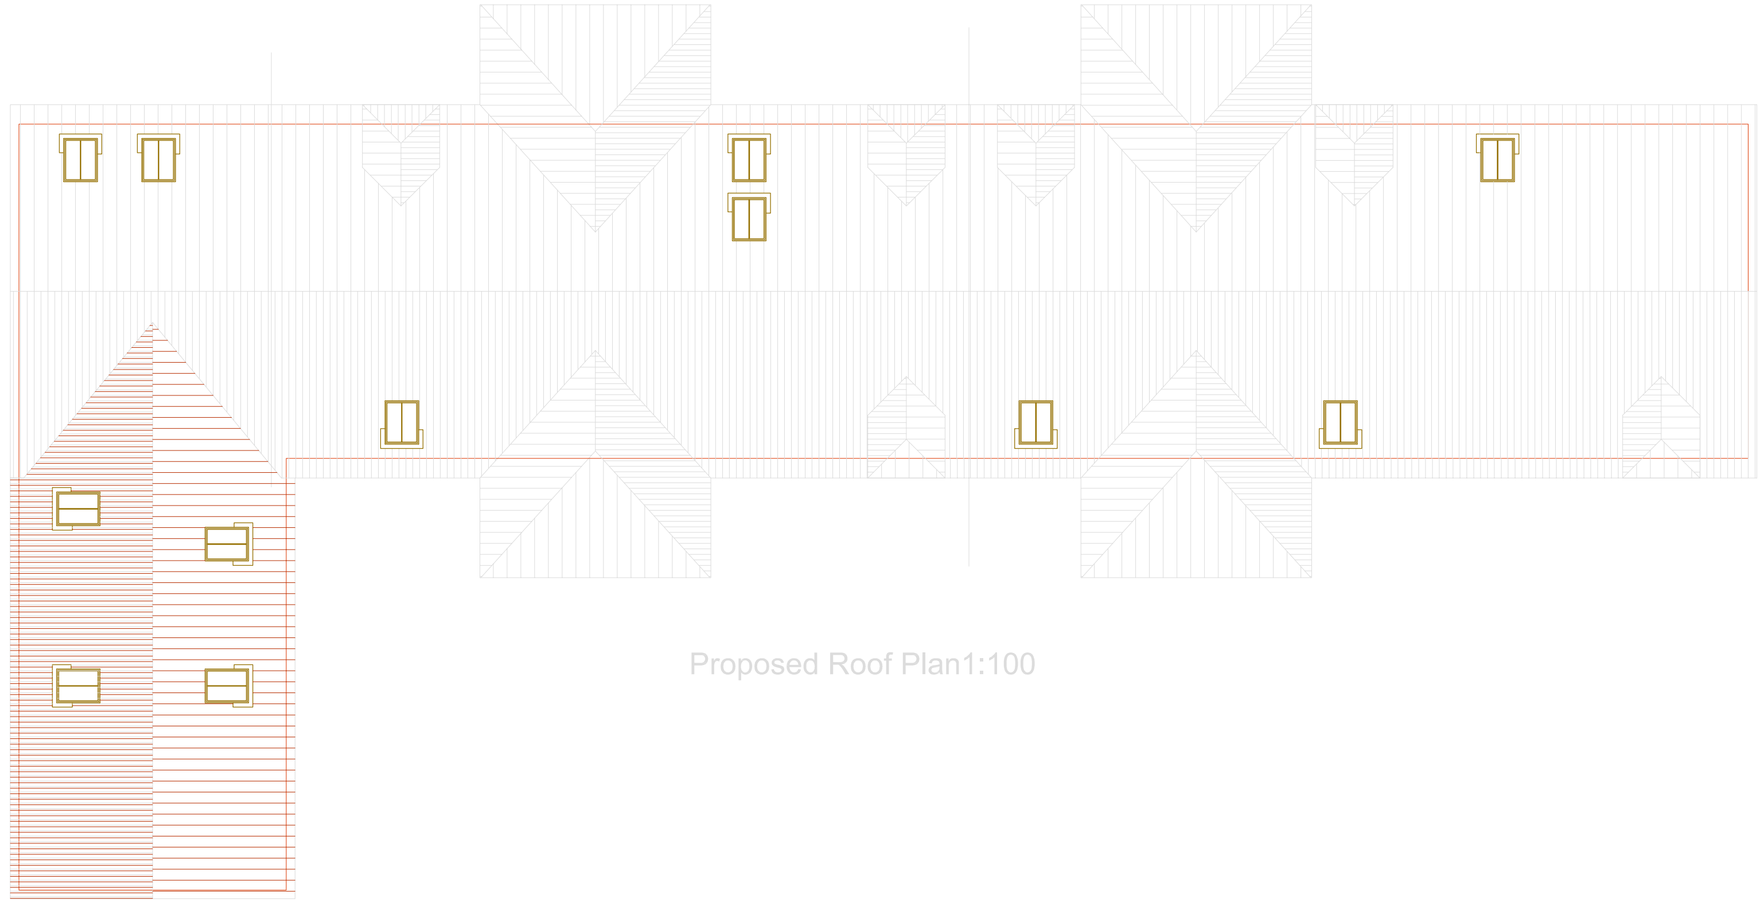

Proposed Roof Plan1:100

Proposed Plans

Drawing Notes:

The Copyright of this drawing belongs solely to BPS Design Consultants Ltd and it should not be copied or reproduced without written consent from BPS Design Consultants.

Any written dimensions to take precident over scaling and all dimensions should be checked on site.

This drawing has been prepared for the purposes of planning consent and should NOT be used for construction or any other use.

SCALE (Metres) 1:100 @ A1 Sheet

0 0.5 1.0 1.5 2.0 2.5 3.0 3.5 4.0 4.5 5.0 6.0 7.0 8.0 9.0 10.0

SCALE (Metres) 1:250 @ A1 Sheet

0 5.0 10.0 15.0 20.0 25.0

SCALE (Metres) 1:500 @ A1 Sheet

0 10.0 20.0 30.0 40.0 50.0

SCALE (Metres) 1:1250 @ A1 Sheet

0 40 80 120

BPS Design Consultants Ltd
Seafields
Dodwell Lane
Bursledon
Southampton
SO31 1DJ

BPS CONSULTING
Building Design and Construction Consultants

Phone: 023 8040 4017
Email: enquiries@bps-consulting.co.uk
www.bps-consulting.co.uk

Project:
Moorgreen Farm
Burnetts Lane, West End
Southampton, SO30 2HH

Client:
Mr Brown

Dwg Title:
Proposed Floor Plans

Dwg No:	Revision:
PL/05	C

Date:	By:	Scale:
Jan 2014	RJN	As Shown

The Copyright of this drawing belongs solley to BPS Design Consultants Ltd. It should not be copied or reproduced without consent from BPS Design Consultants Ltd. Original drawing at A1 size.