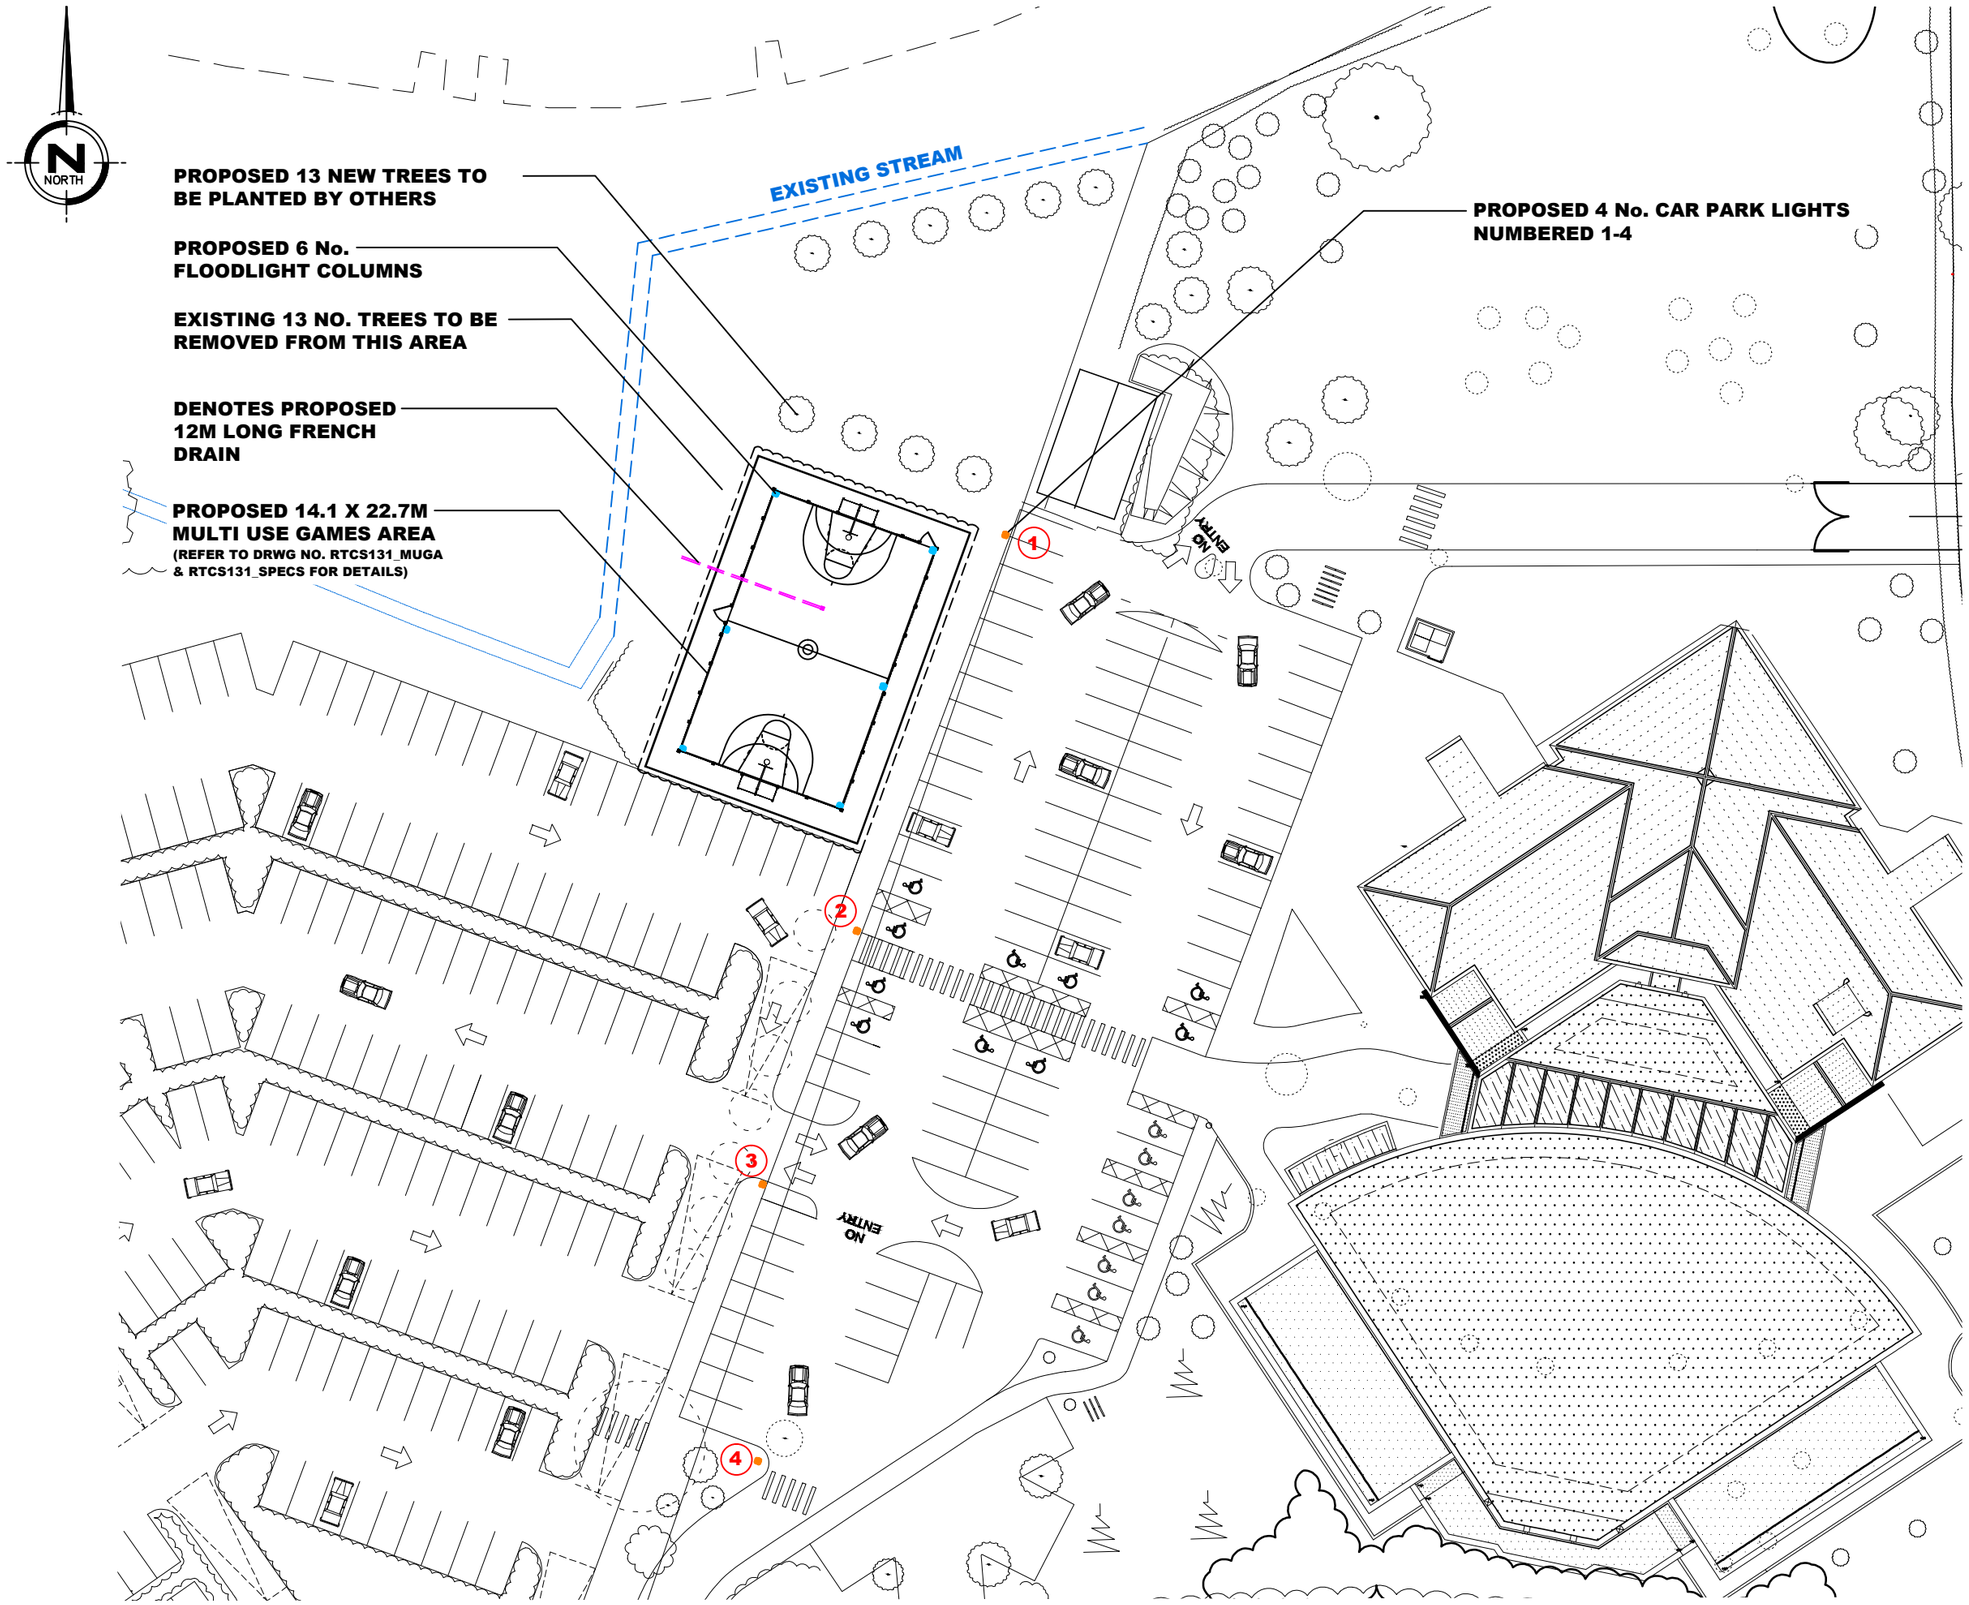


PROPOSED LAYOUT PLAN

Scale 1:500 @ A3

General Notes

All measurements are in millimeters unless otherwise specified

Do not scale off this drawing

Rev	Detail	Date	Initial
C	French drain shortened to 12m	16/04/2014	RC
B	Revised Planning	17/05/2013	RC
A	Planning	03/03/2013	RC

Vita Play Ltd
12 Mornford Road,
Oliver's
Battery,Winchester,
Hampshire. S022 4LE

Vita play
Where the fun begins
Tel: 01962 620874
Email: info@vitaplay.co.uk

KINGS COMMUNITY CHURCH

PROPOSED MULTI USE GAMES AREA

Drawing No. RTCS 131_LAYOUT	Drawn by RC
Date 16/04/2014	Checked by SW
Scale 1:500 @ A3	Revision C