
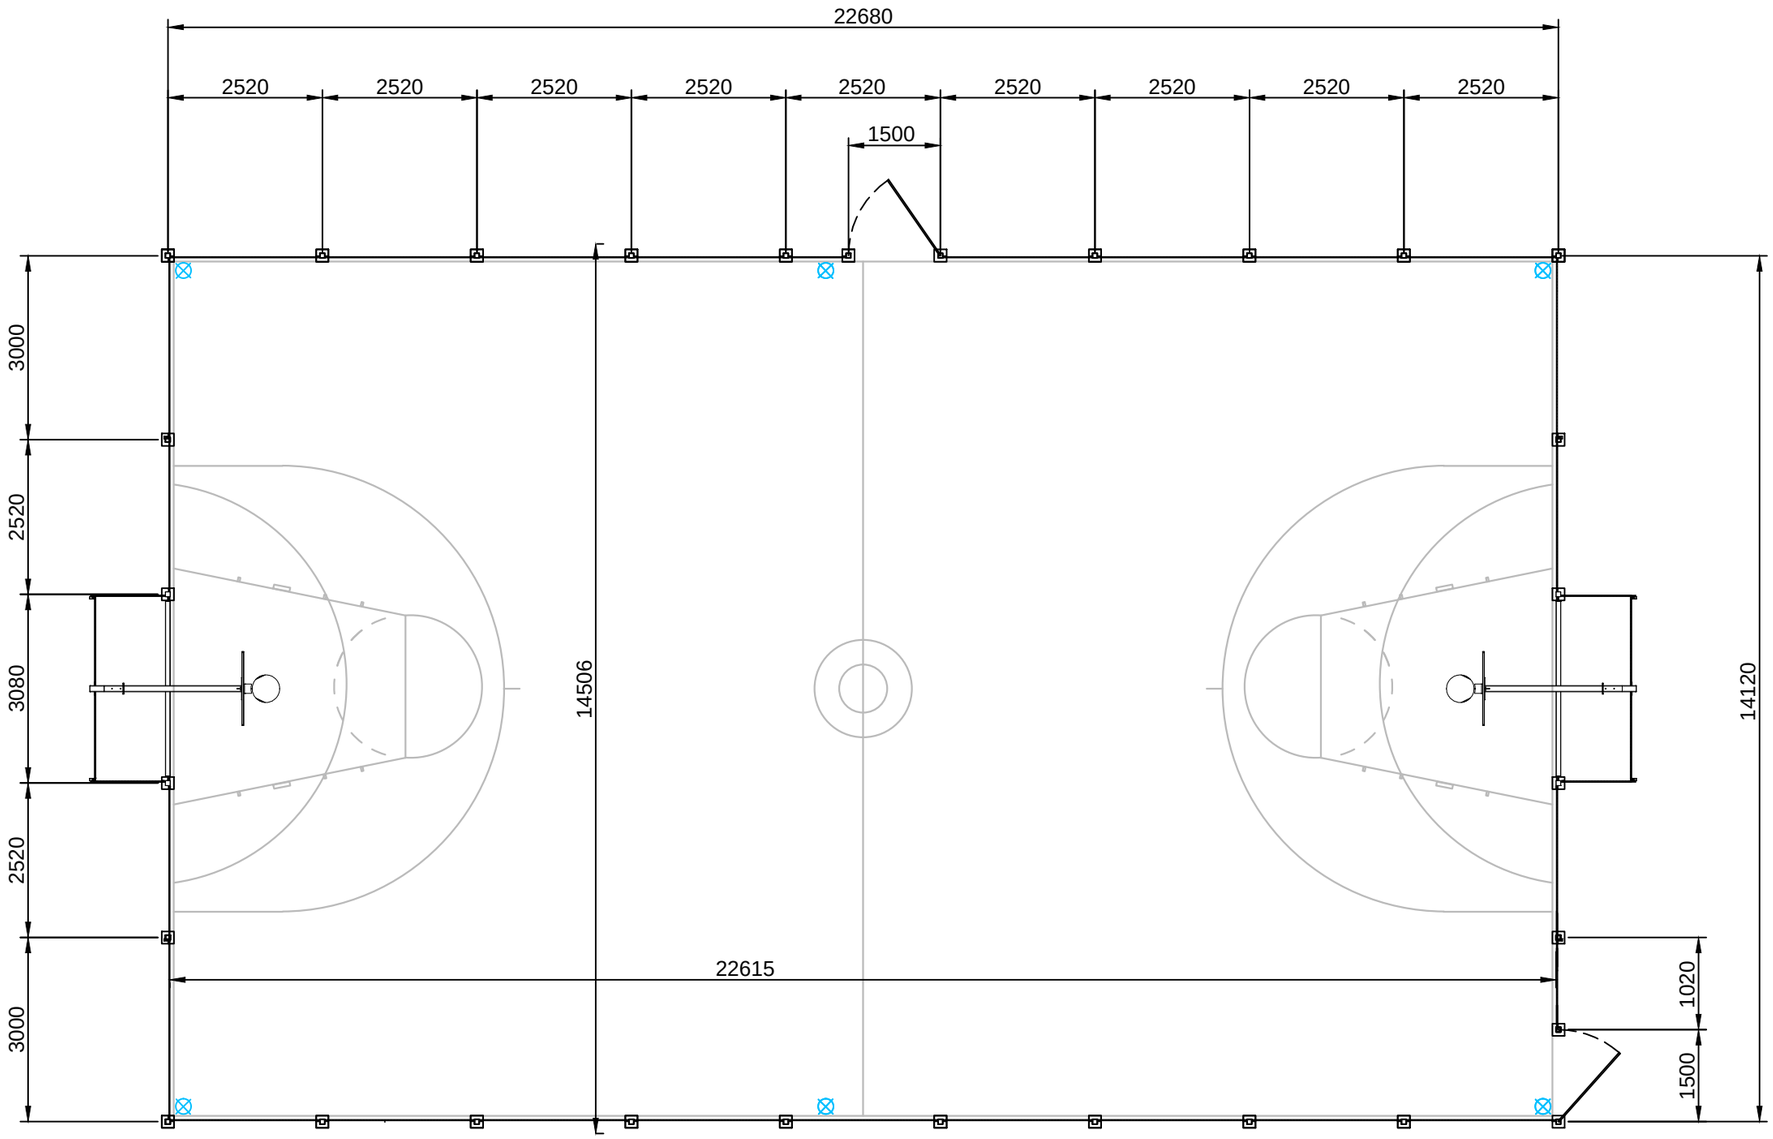


PLAN DETAIL

Scale 1:100 @ A3

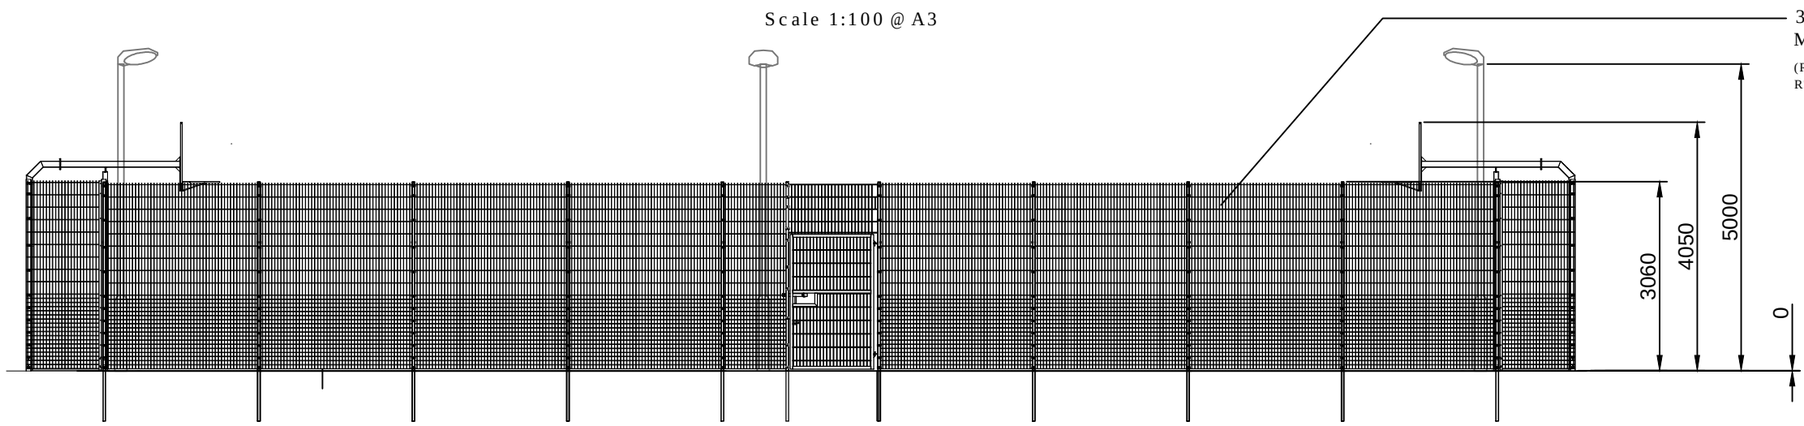

ELEVATION DETAIL

Scale 1:100 @ A3

General Notes

All measurements are in millimeters unless otherwise specified

Do not scale off this drawing

Rev	Detail	Date	Initial
B	Revised Planning	13/05/2013	RC
A	Planning	03/03/2013	RC

Vita Play Ltd
12 Momford Road,
Oliver's
Battery,Winchester,
Hampshire. S022 4LE

Where the fun begins
Tel: 01962 620874
Email: info@vitaplay.co.uk

KINGS COMMUNITY CHURCH

PROPOSED MULTI USE GAMES AREA

Drawing No. RTCS 131_MUGA	Drawn by RC
Date 17/05/2013	Checked by SW
Scale 1:100 @ A3	Revision B