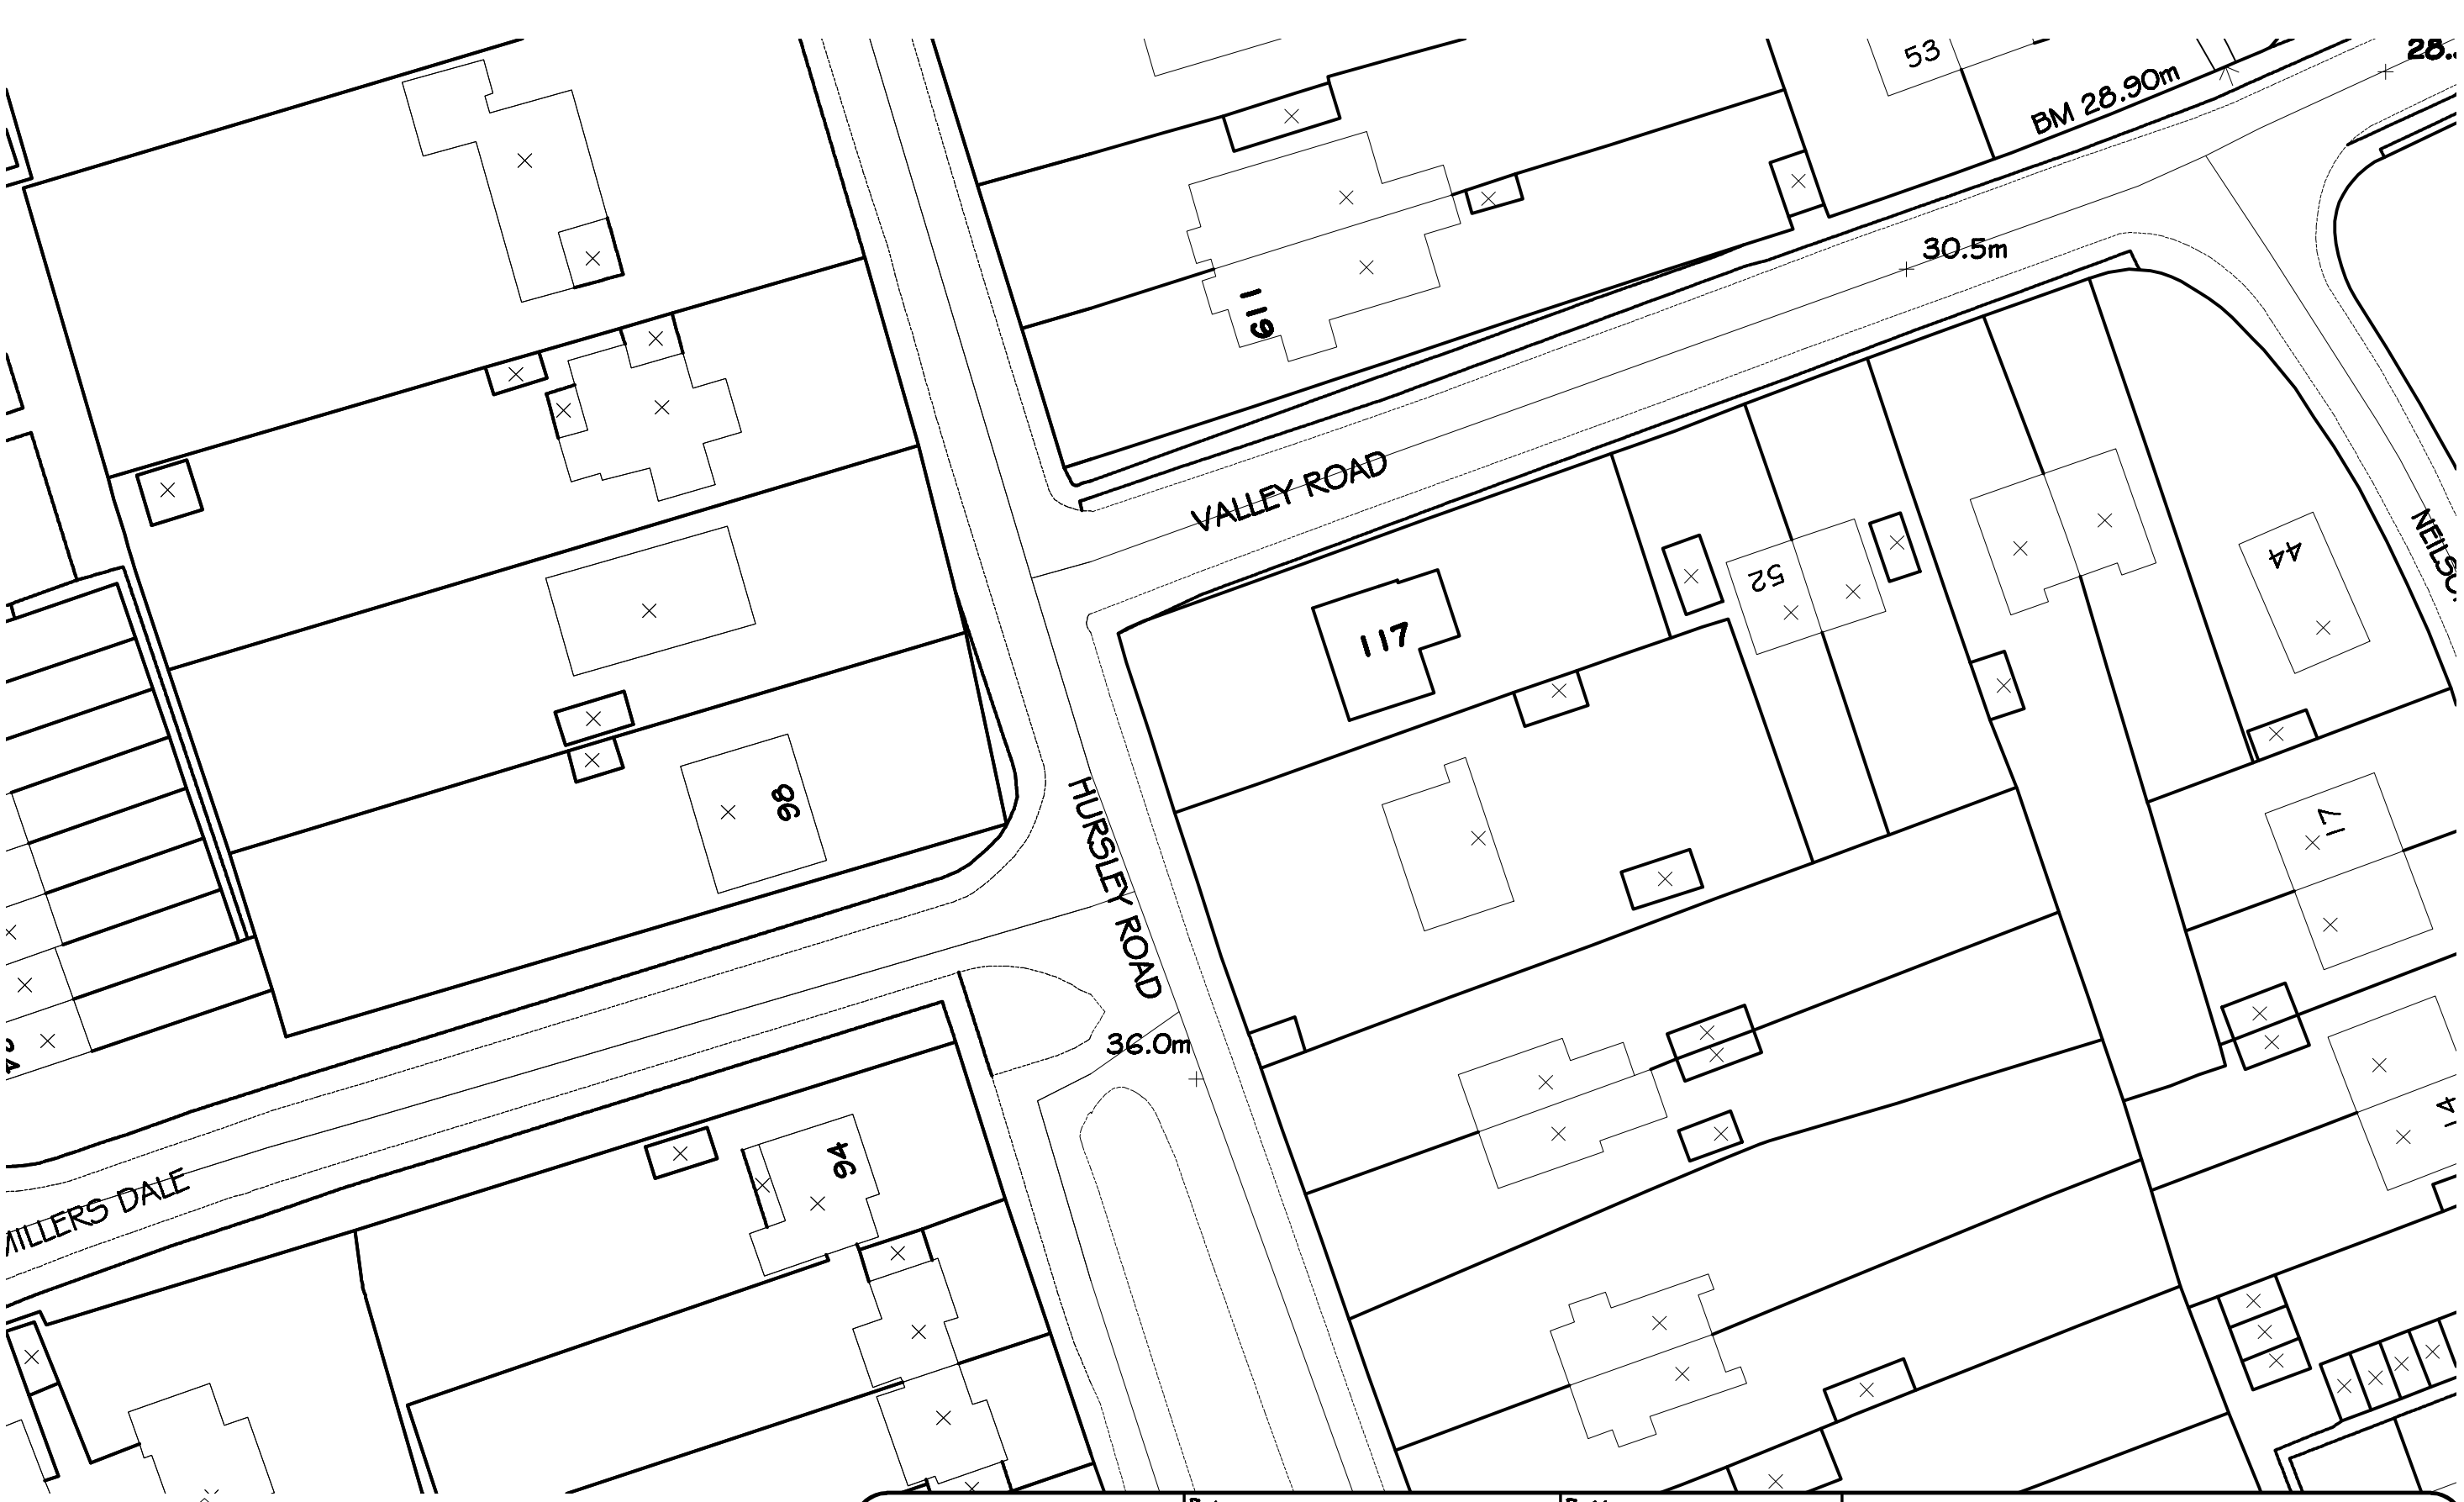

Date :- MARCH 14 Scale :- 1:500 @ A3 Drg No. :- 14/09/PROP/500	Project: REPLACEMENT DWELLING 117 HURSLEY ROAD CHANDLERS FORD	Revisions: R1:- R2:- R3:- R4:- R5:- R6:- R7:- R8:- R9:-	BOSINNEY ARCHITECTS
Do not scale from drawing for other than planning purposes, All sizes to be confirmed on site before construction The copyright of this drawing is retained by BOSINNEY ARCHITECTS LTD	Drawing title: BLOCK PLAN		Denehurst Newbridge Road Cadnam Southampton SO40 2NX Tel. No. 02380 812 116 Email info@bosinney.co.uk
			Drawing No. PROP/500