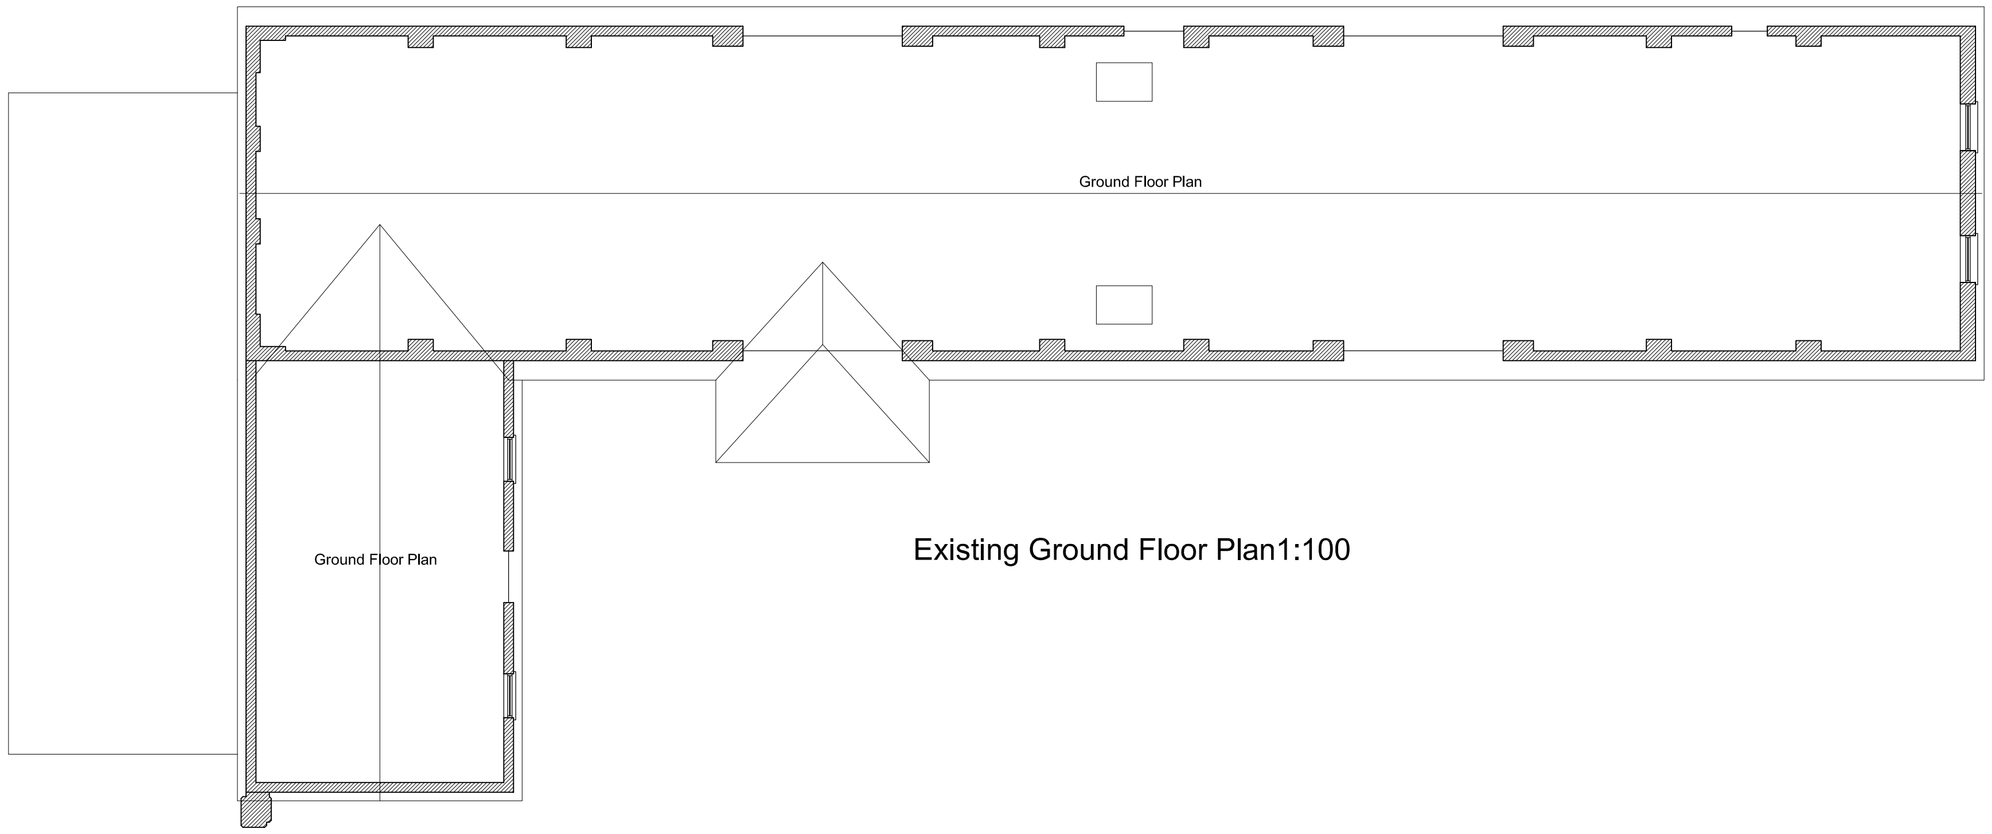

Existing Ground Floor Plan1:100

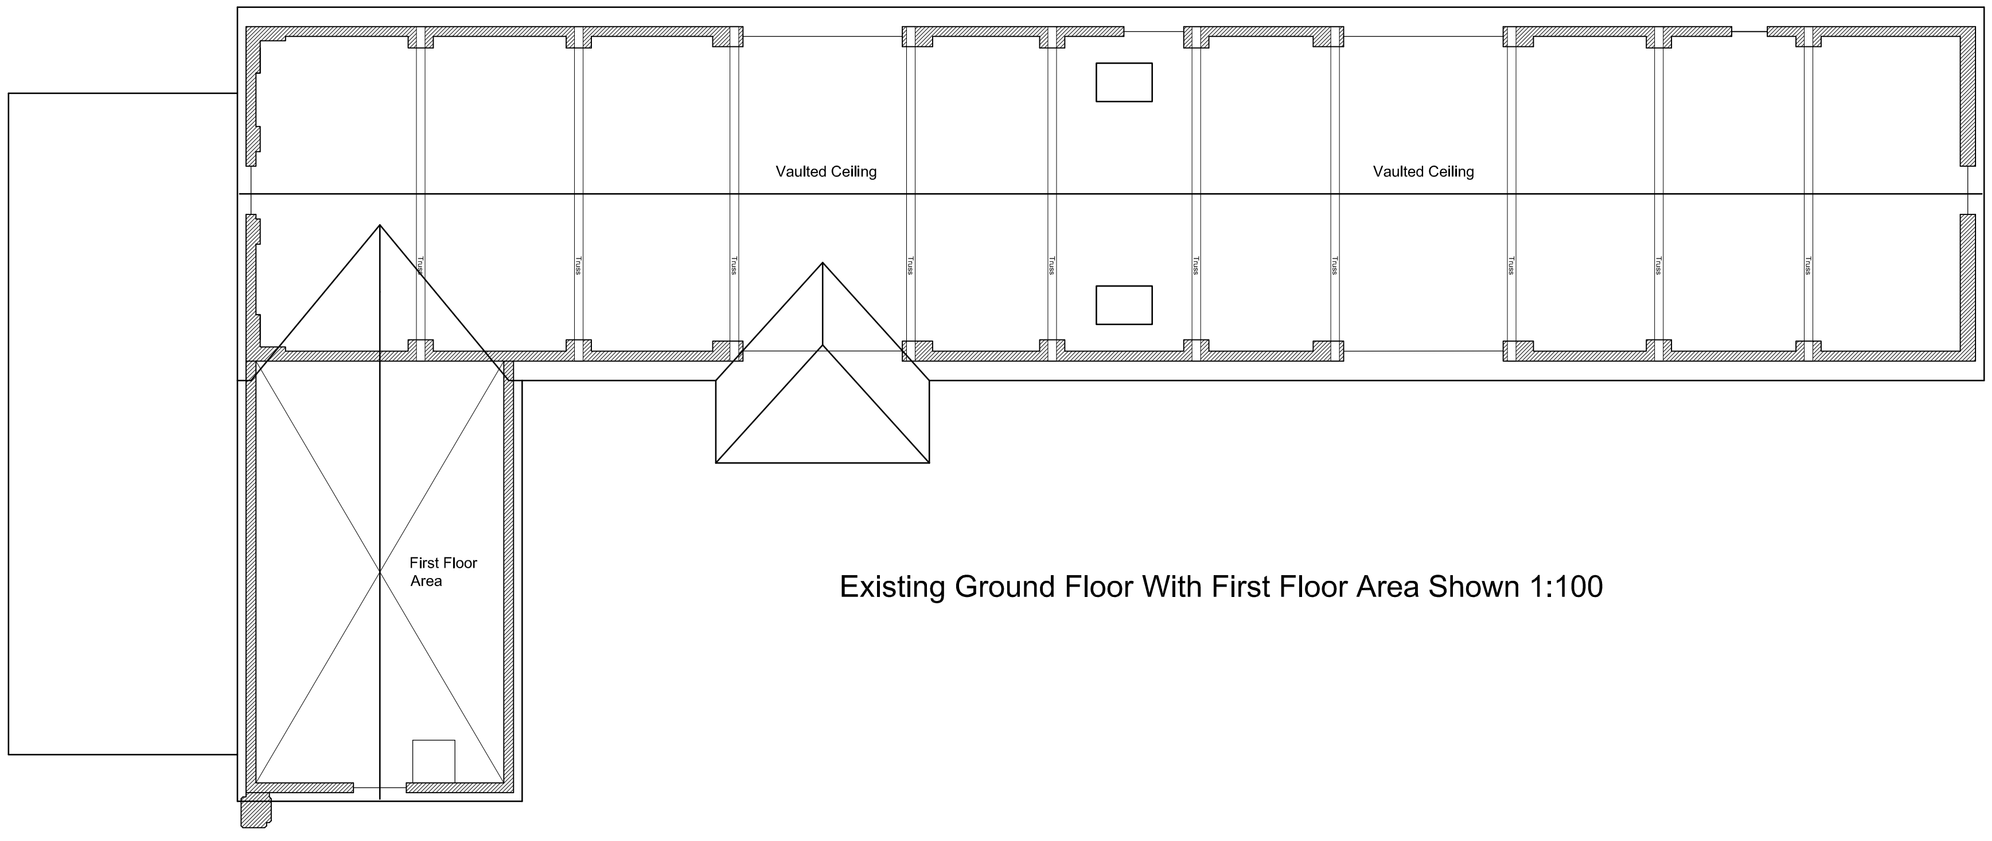

Existing Ground Floor With First Floor Area Shown 1:100

Existing Plans

Drawing Notes:

The Copyright of this drawing belongs solely to BPS Design Consultants Ltd and it should not be copied or reproduced without written consent from BPS Design Consultants.

Any written dimensions to take precident over scaling and all dimensions should be checked on site.

This drawing has been prepared for the purposes of planning consent and should NOT be used for construction or any other use.

SCALE (Metres) 1:100 @ A1 Sheet

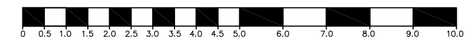

SCALE (Metres) 1:250 @ A1 Sheet



SCALE (Metres) 1:500 @ A1 Sheet



SCALE (Metres) 1:1250 @ A1 Sheet



BPS Design Consultants Ltd
Seafields
Dodwell Lane
Bursledon
Southampton
SO31 1DJ

BPS CONSULTING
Building Design and Construction Consultants

Phone: 023 8040 4017
Email: enquiries@bps-consulting.co.uk
www.bps-consulting.co.uk

Project: Moorgreen Farm Burnetts Lane, West End Southampton, SO30 2HH		
Client: Mr Brown		
Dwg Title: Existing Plans		
Dwg No: PL/02		Revision: -
Date: Jan 2014	By: RJN	Scale: As Shown

The Copyright of this drawing belongs solely to BPS Design Consultants Ltd. It should not be copied or reproduced without consent from BPS Design Consultants Ltd. Original drawing at A1 size.