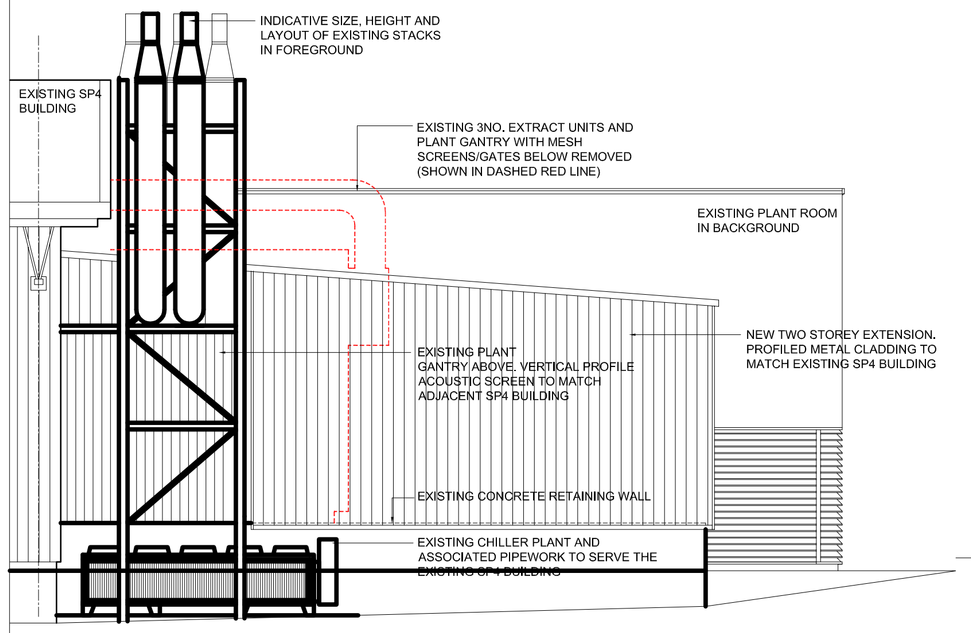

06 PROPOSED SOUTH WEST ELEVATION
1:100@A1

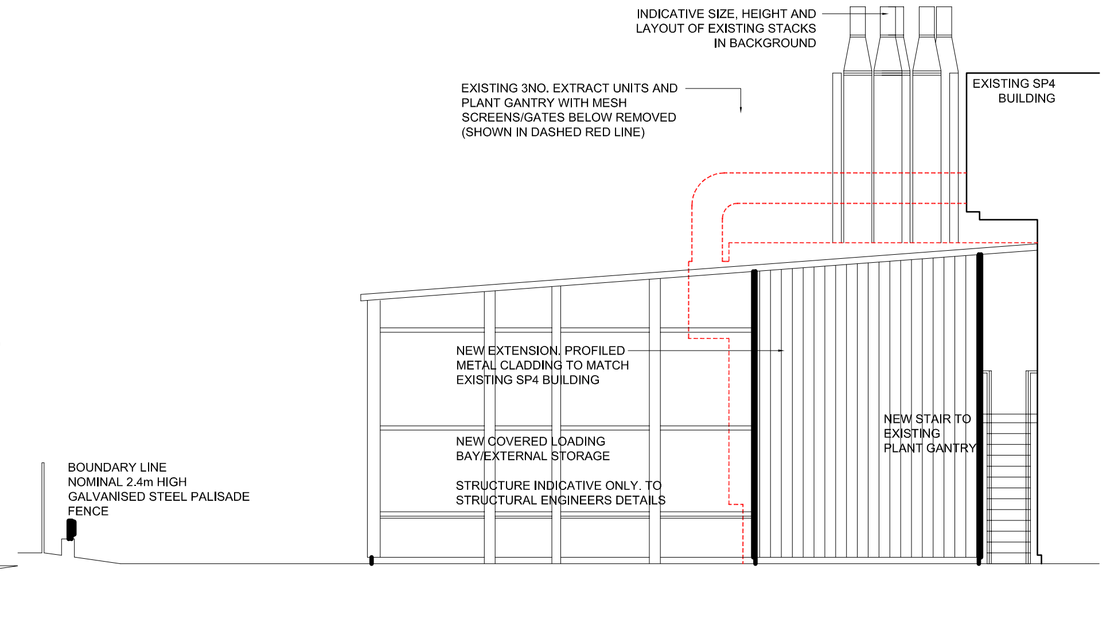

05 PROPOSED NORTH EAST ELEVATION/SITE SECTION
1:100@A1

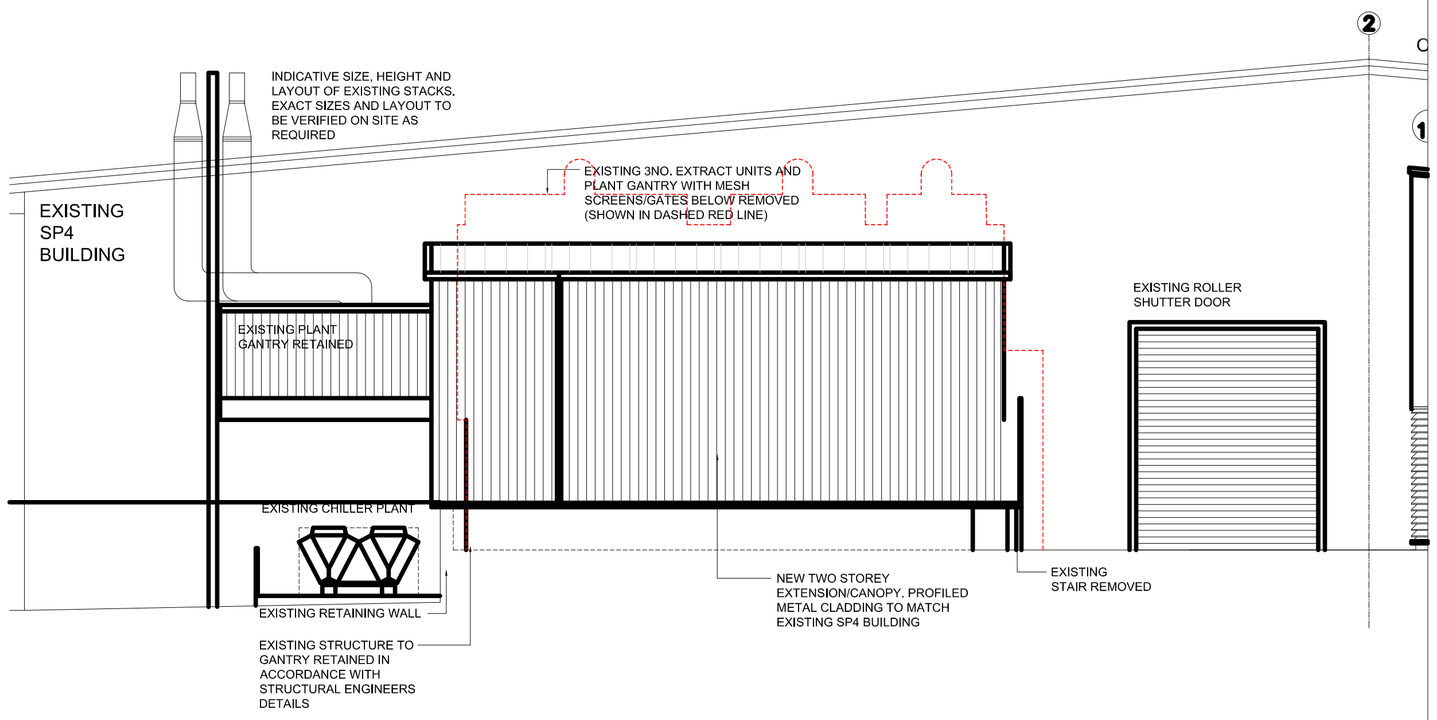

04 PROPOSED SOUTH EAST ELEVATION
1:100@A1

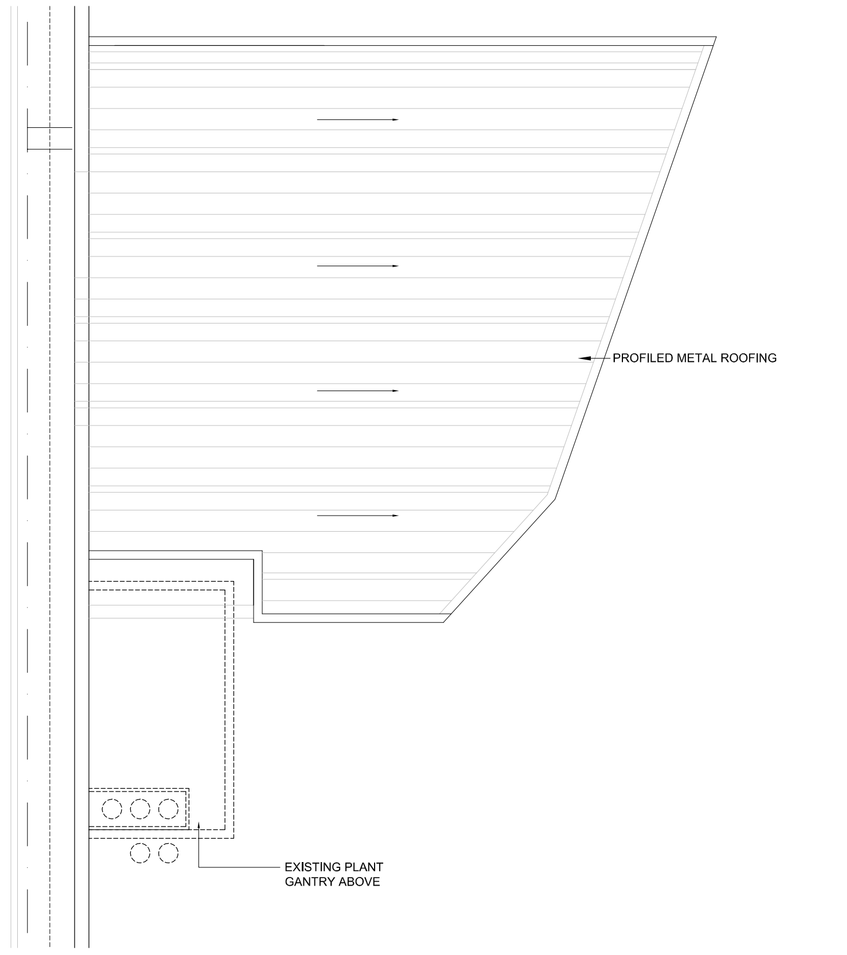

03 PROPOSED ROOF PLAN
1:100@A1

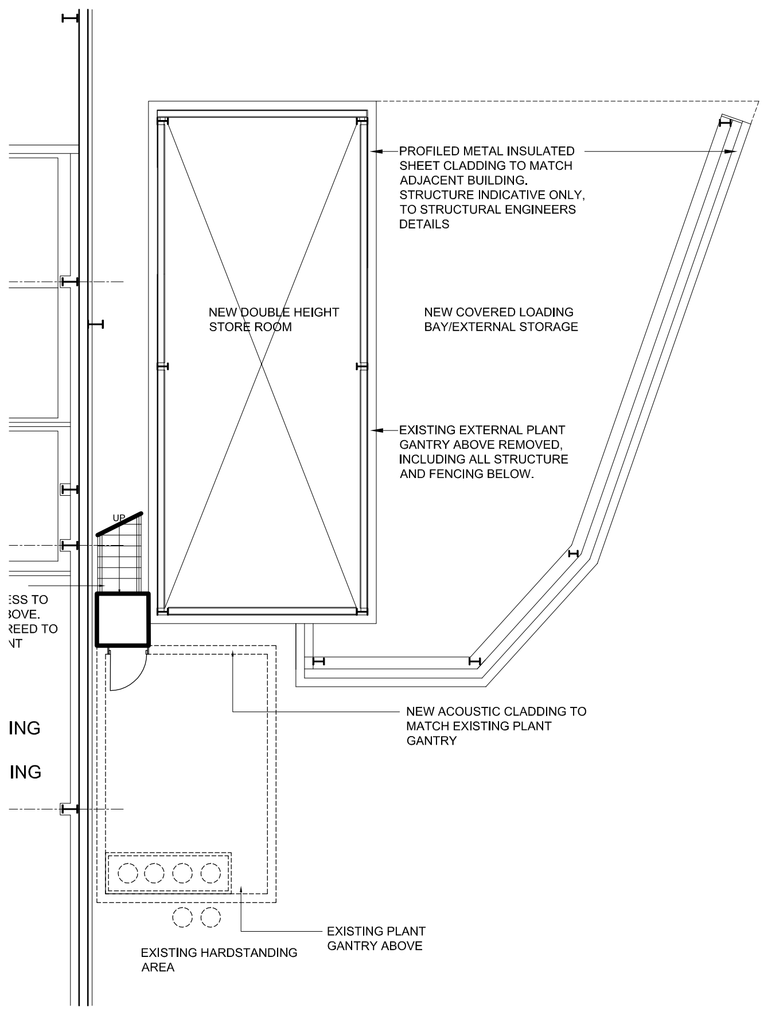

02 PROPOSED FIRST FLOOR PLAN
1:100@A1

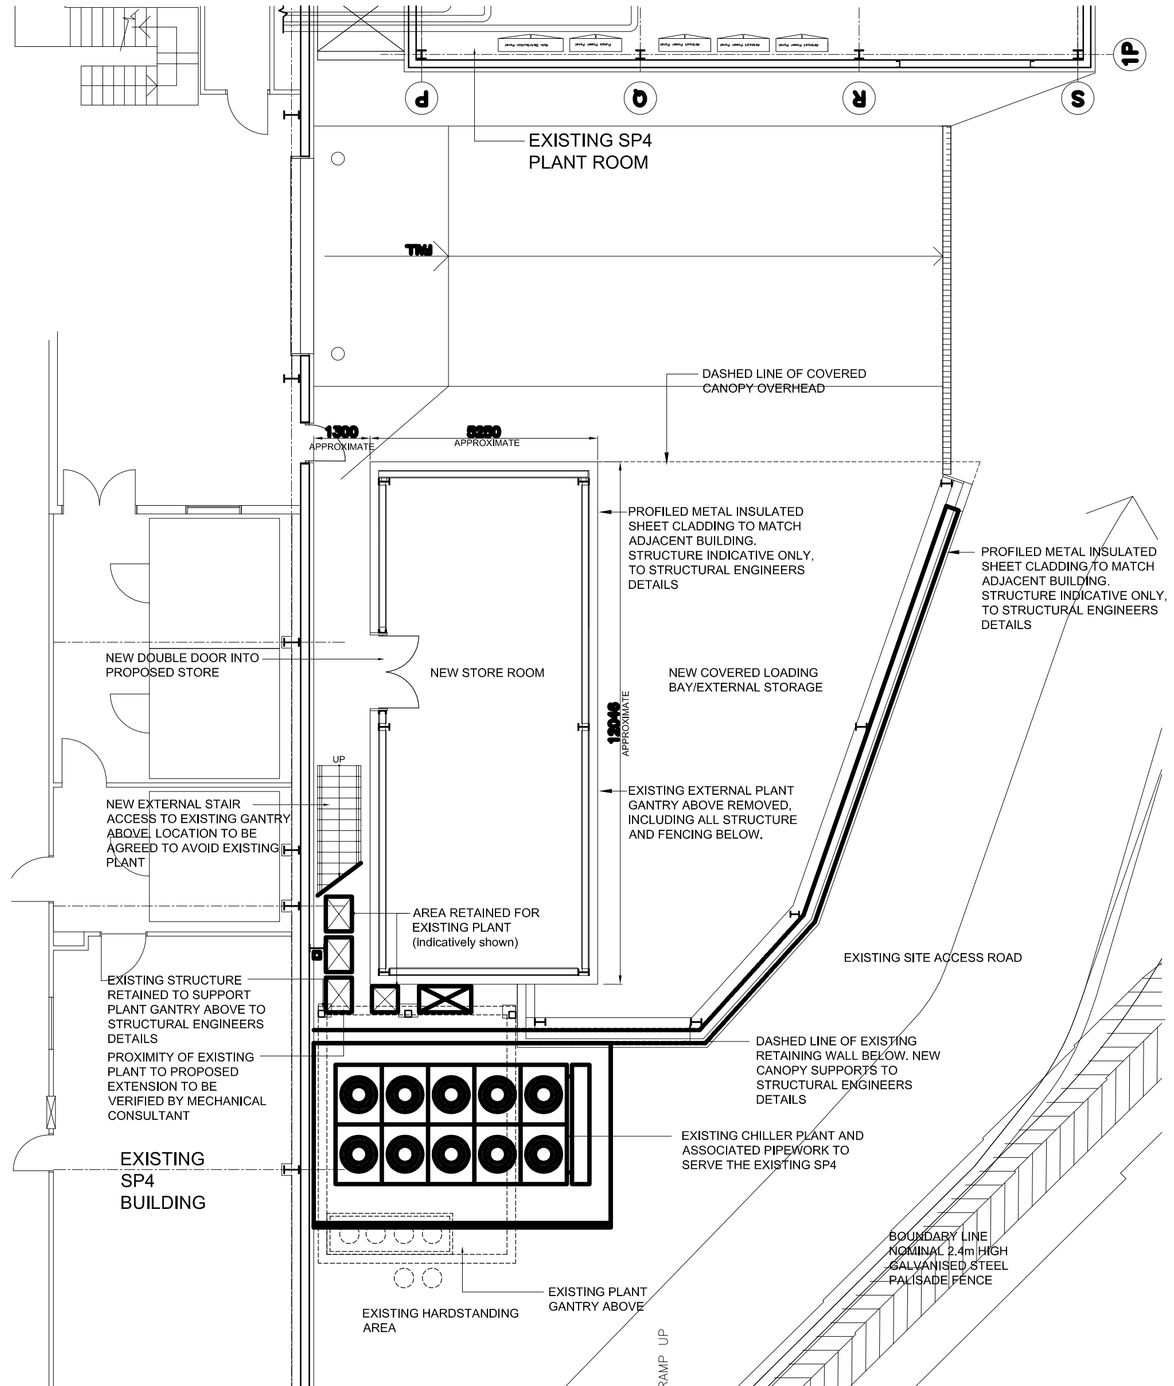

01 PROPOSED GROUND PLAN
1:100@A1

07APR14 **Planning Application**

Planning Application

CooperVision Ltd
Hamble Lane, Hamble
Hampshire

Southpoint 4
External Store

Proposed Plans, Elevations and Section

bth architects
Studio 4, The Row
New Ash Green
Kent
UK
DA3 8JL
t: +44 (0)1474 879381
f: +44 (0)1474 879382
e: admin@bthharchitects.co.uk

Jan' 2013 | 1:100 @A1 | A

1785-PL-003

Copyright Blundell Thompson Hargreaves Limited