This drawing is copyright & the property of EC Harris & must not be copied in whole or in part without their written permission. Copyright is reserved. ©
This drawing must not be scaled.
The Contractor is to report all dimensional discrepancies & errors to the Contract Administrator prior to construction commencing.
It is essential that this drawing is read in conjunction with all specifications/ schedule of works & that all works are included for.

SAFETY HEALTH AND ENVIRONMENTAL (SHE) INFORMATION

Based upon the assumption that all works will be undertaken by competent contractors working, where appropriate, to approved method statements, the designer would draw the reader's attention to the **significant** residual SHE risks that have not been eliminated from the designs shown on this drawing by the design process.

CONSTRUCTION, OCCUPANCY AND DEMOLITION

(List below the significant residual risks for EACH of these three phases of operation).

Where the designer determines that, so far as is reasonably practicable, there are no foreseeable significant residual design risks associated with that phase of operation the statement "NO FORESEEABLE SIGNIFICANT RESIDUAL DESIGN RISKS IDENTIFIED" shall be displayed (no section shall be left blank).

EXISTING SECURITY

ROMEC MONITORED ALARM
SYSTEM COVERING ALL AREAS

CCTV TO FRONT
OF HOUSE AREA

ATM TO BE CASH LOADED OUT
OF HOURS WHEN PUBLIC ARE
EXCLUDED

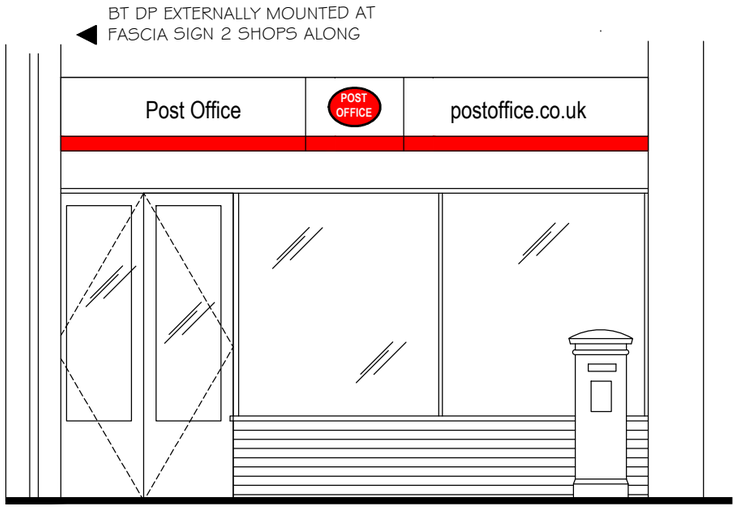

CORONATION PARADE
EXISTING ELEVATION @ 1:50

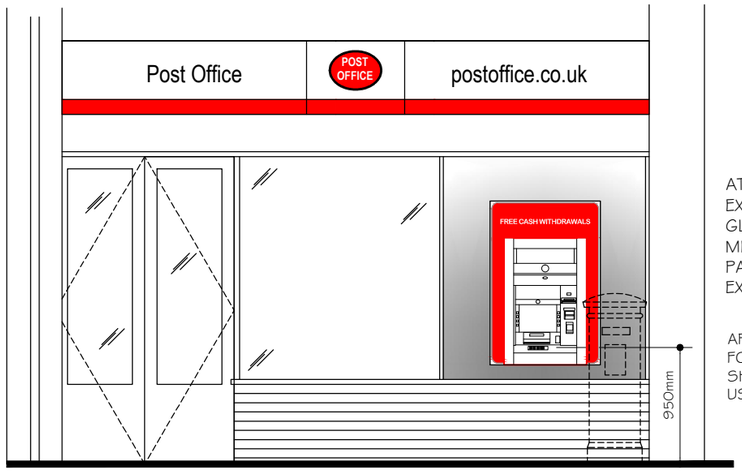

ATM TO BE INSTALLED THROUGH EXISTING SHOP FRONTAGE. GLAZING TO BE REPLACED WITH METAL SECURITY COMPOSITE PANEL. COLOUR TO MATCH EXISTING FRONTAGE.

APERTURE TO BE FORMED IN EXISTING SHUTTER TO ALLOW FOR USE OF EXTERNAL ATM

CORONATION PARADE
PROPOSED ELEVATION @ 1:50

TYPE B
EXTERNAL ATM
REF: PO - K1
900mm X 1336mm
WITH ILLUMINATED SIGNAGE SURROUND

0 1 2 3 4 5m
Scale 1:50

Rev No.	Comments	Date

Client
BANK OF IRELAND

Project title
OFFSITE ATM INSTALLATIONS
5 CORONATION PARADE, HAMBLE
SOUTHAMPTON, HANTS. SO31 4JT

Drawing title
CORONATION PARADE POST OFFICE
EXISTING AND PROPOSED ELEVATIONS

Drawing status
DRAFT

Job No.	Project co-ordinator
15961101	
Scale	**Date**
1:50@A3	30.10.2013
Drawn by	**Checked by**
SW	
Dwg. No.	**Rev. No.**
COR/01	

EC HARRIS
BUILT ASSET CONSULTANCY
AN ARCADIS COMPANY

EC HARRIS LLP
Midsummer Court,
314 Midsummer Boulevard,
Milton Keynes. MK9 2UB
t +44 (0)1908 423395
f +44 (0)1908 440011
www.echarris.com

P:\CAD Files\205-0344 BOIATMs\##NEW SITES##\Coronation Parade 1845462\3.0 In Progress\3.2 Drawing\Planning\Coronation Parade-1845462.dwg