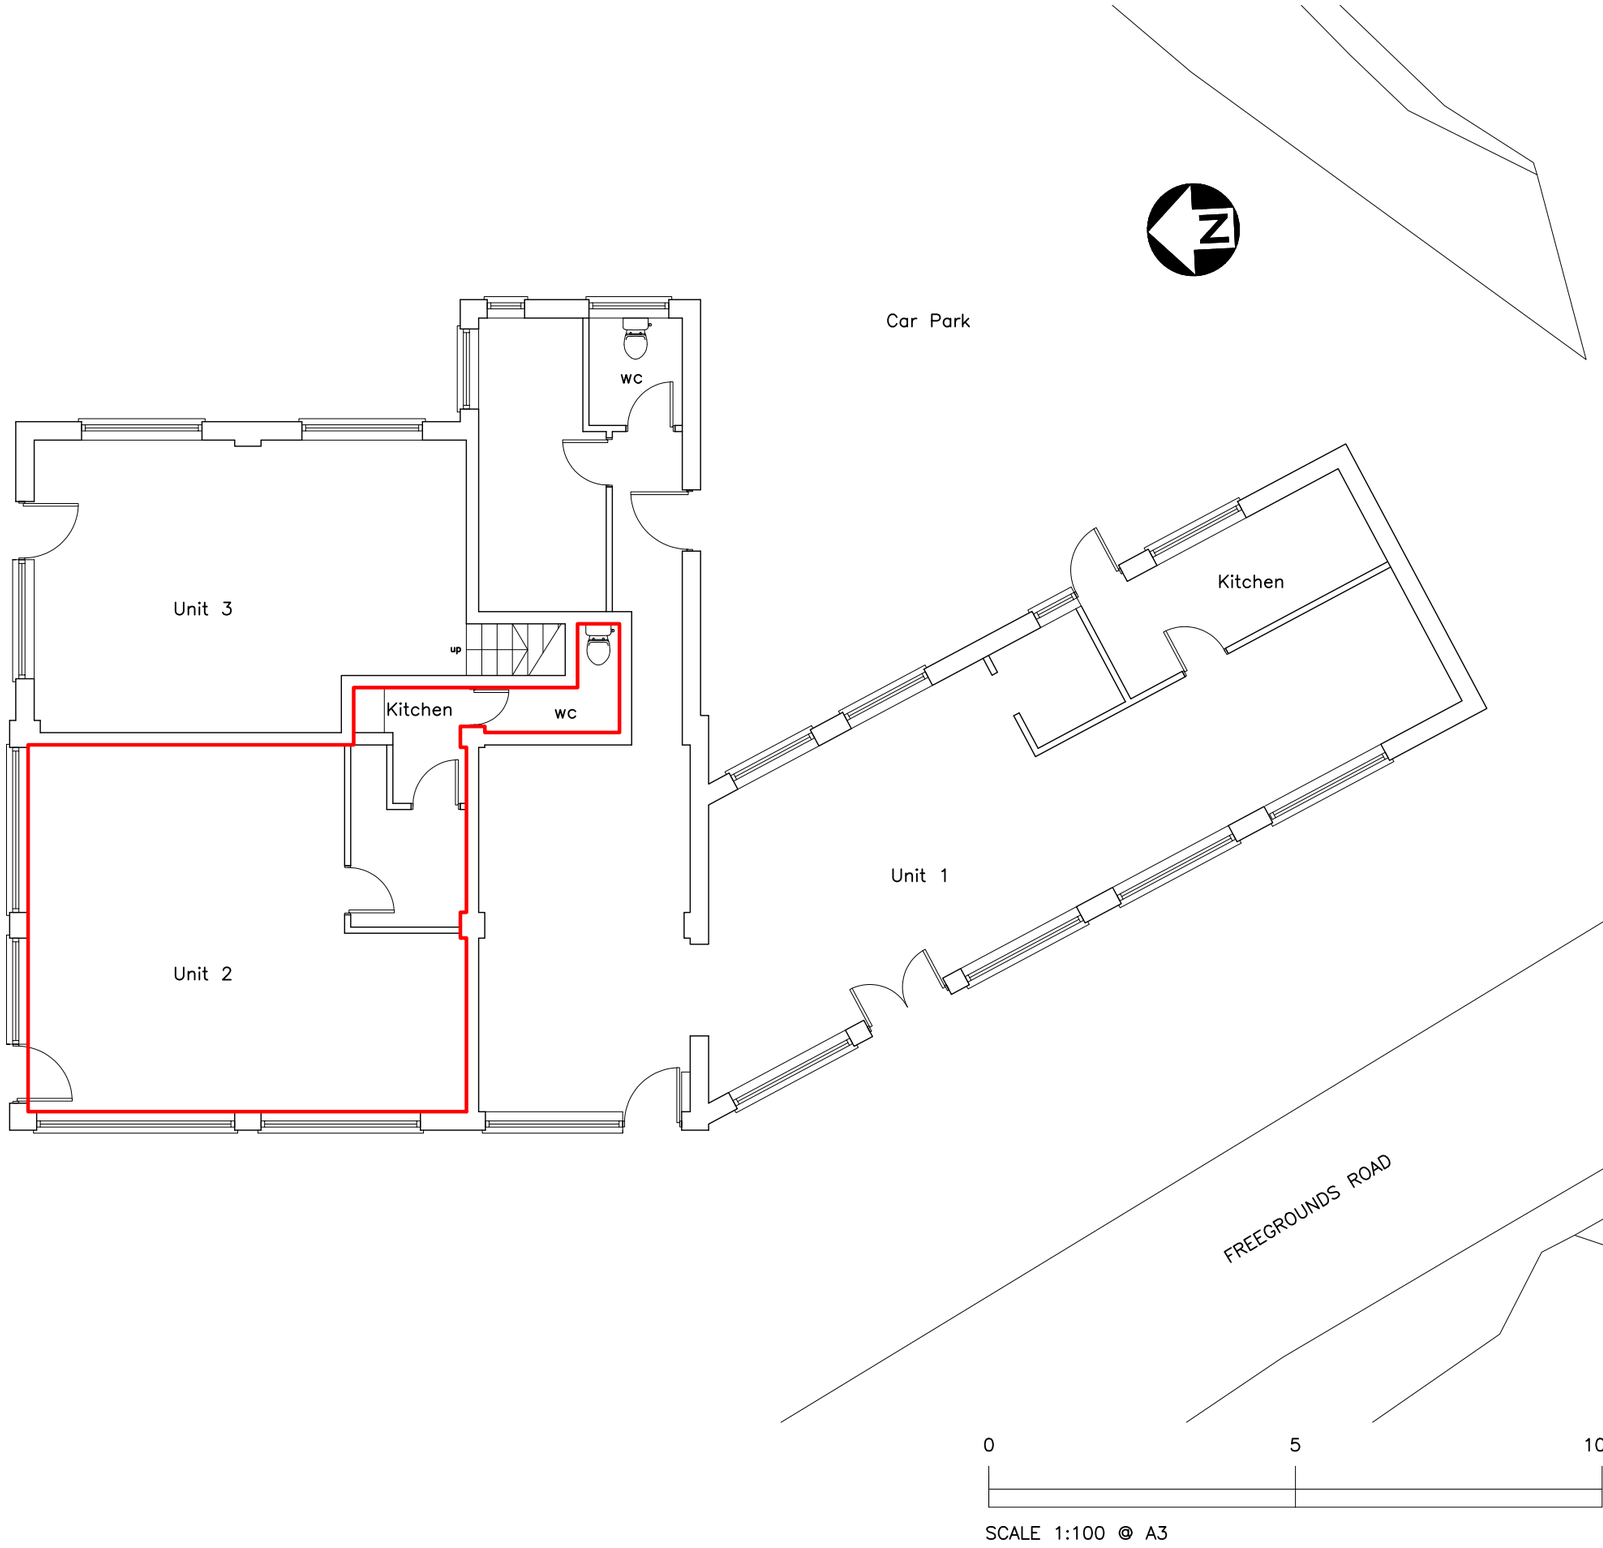

SCALE 1:100 @ A3

Notes

Figured dimensions to be taken in preference to scaled dimensions and site dimensions are to be checked on site before work is put in hand

This drawing is the copyright of **Daniells Harrison Chartered Surveyors** and must not be reproduced or used without their written permission

O S data reproduced under licence no ES 100011120

50mm full size

5000 @ 1:100

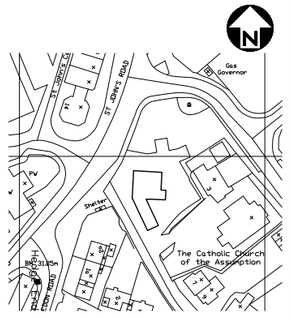

SITE LOCATION 1:2500

rev	description	date	chckd by

project
LANKESTER HOUSE
UNIT 2FREEGROUNDS ROAD
HEDGE END. SO30 4AB

title
GROUND FLOOR
LEASE PLAN

client
LANKESTER & CROOK

scale
1:100 @ A3

drawn by	tw	checked by	
date	27.05.11	date	

job no	drg no	rev
110216	002	

Daniells Harrison
CHARTERED SURVEYORS
The Old Manor House
Wickham Road
Fareham
PO16 7AR
tel: 01329 221199
fax: 01329 221185
email: gw@dhcs.co.uk
www.dhcs.co.uk
RICS
Architectural Services
Historic Buildings
Project Management
Building Surveying Services