
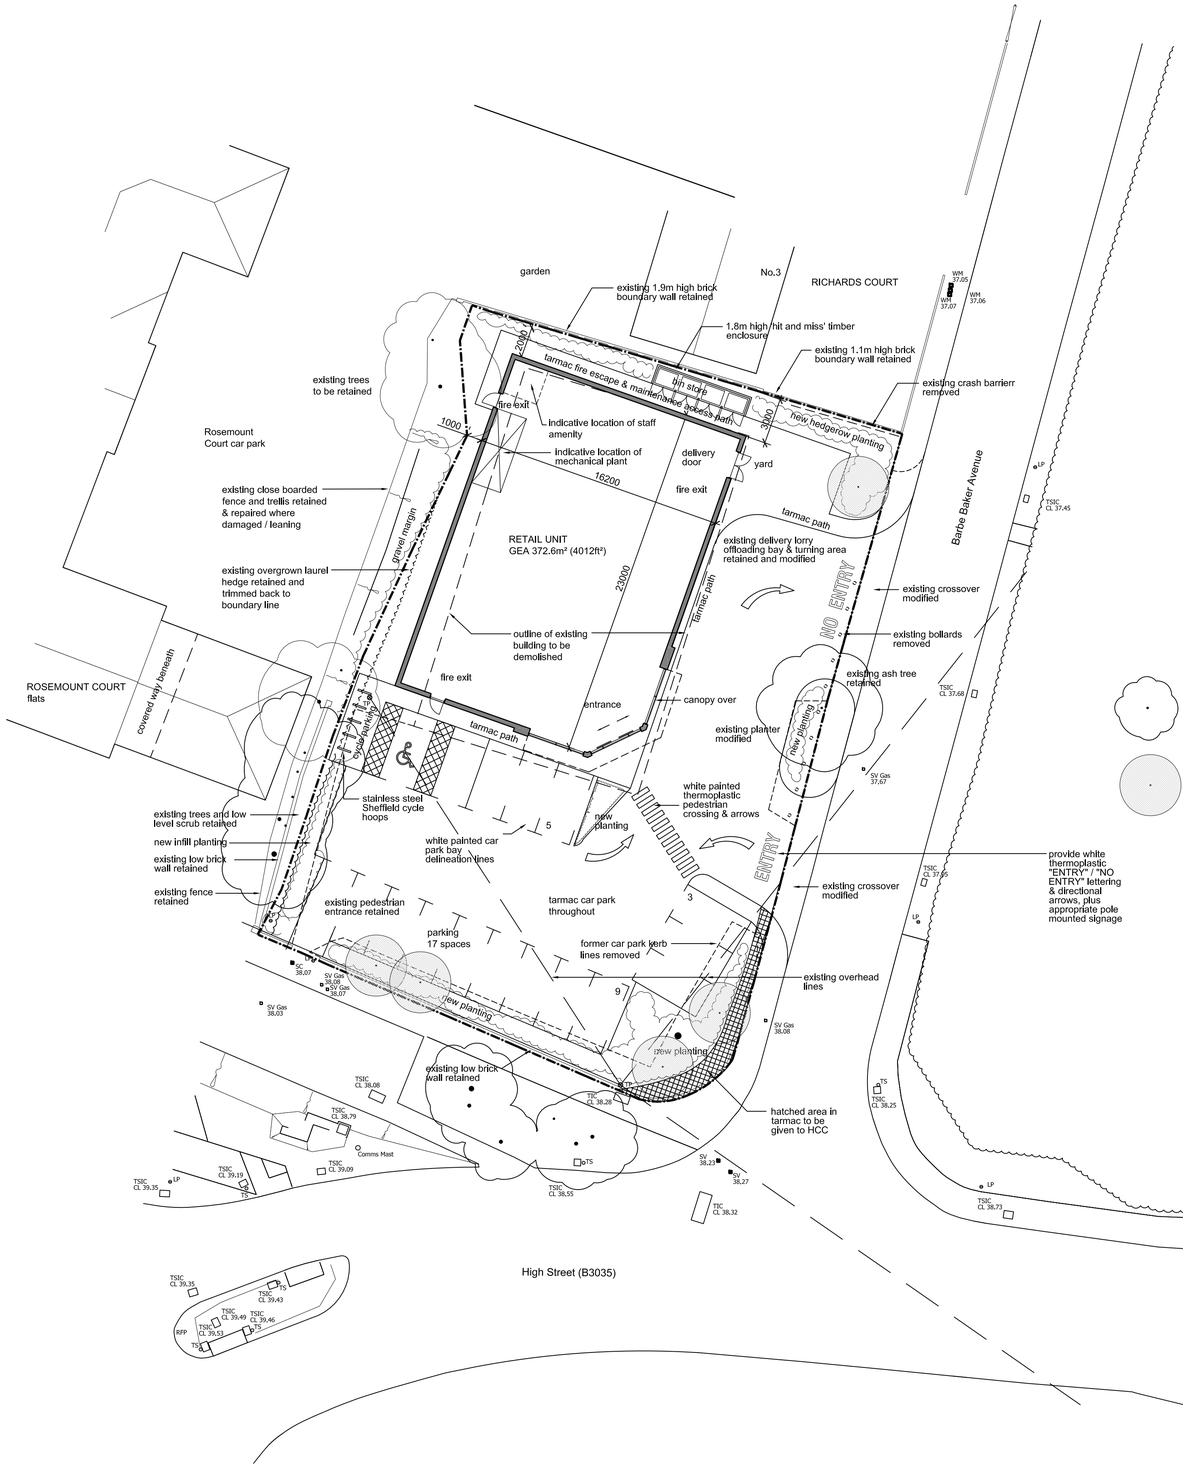


SITE LAYOUT (scale 1:200 at A1)


ACCOMMODATION SCHEDULE

Site area = 0.134ha (0.33 acres)
Existing building gross external area = 332m²
New building gross external area = 372.6m²

17 parking spaces (including 1 disabled)
10 cycle parking spaces

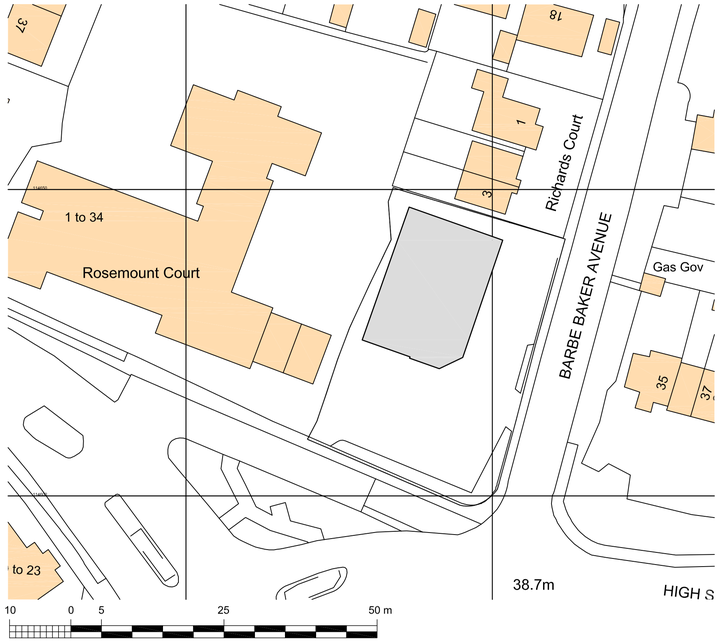

BLOCK PLAN (scale 1:500 at A1)

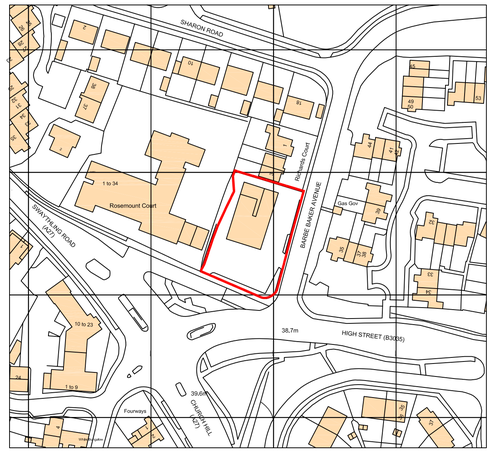

SITE LOCATION PLAN (scale 1:1250 at A1)

REVISION	DATE	COMMENTS	AUTHOR / CHECKED
F	27/01/14	Western boundary re-aligned, building plan revised, car parking adjusted	JC/PF
E	12/12/13	Amended to suit comments received from Highways	AL/TB
D	09/12/13	Parking layout amended.	AL/TB
C	18/10/13	Block plan updated, indicative plant location added, bin store enclosed	AL/TB
B	19/09/13	Amended to suit comments received	AL/TB
A	26/06/13	Planning application issue	AL/PF

lhc architecture urbanism safety
LHC GROUP
www.lhc.net
EXETER 01392 444334
PLYMOUTH 01752 669368
SOUTHAMPTON 08450 714565

TITLE
3 HIGH STREET, WEST END
SOUTHAMPTON

DETAIL
LOCATION PLAN, BLOCK PLAN & PROPOSED SITE LAYOUT

DATE	SCALE	
JAN 14	1:1250, 1:500 & 1:200 @ A1	
DRAWING No. 12103 - P.03	REV. F	AUTHOR \ CHECKED NH/PF
DRAWING-STATUS -		

CONTRACTORS MUST CHECK ALL DIMENSIONS ON SITE, ONLY FIGURED DIMENSIONS ARE TO BE WORKED FROM, DISCREPENCIES MUST BE REPORTED TO THE ARCHITECT BEFORE PROCEEDING, © THIS DRAWING IS COPYRIGHT.