
3 SALISBURY CLOSE


EXISTING + PROPOSED PLANS

SCALE 1:100 @ A3


0 5M

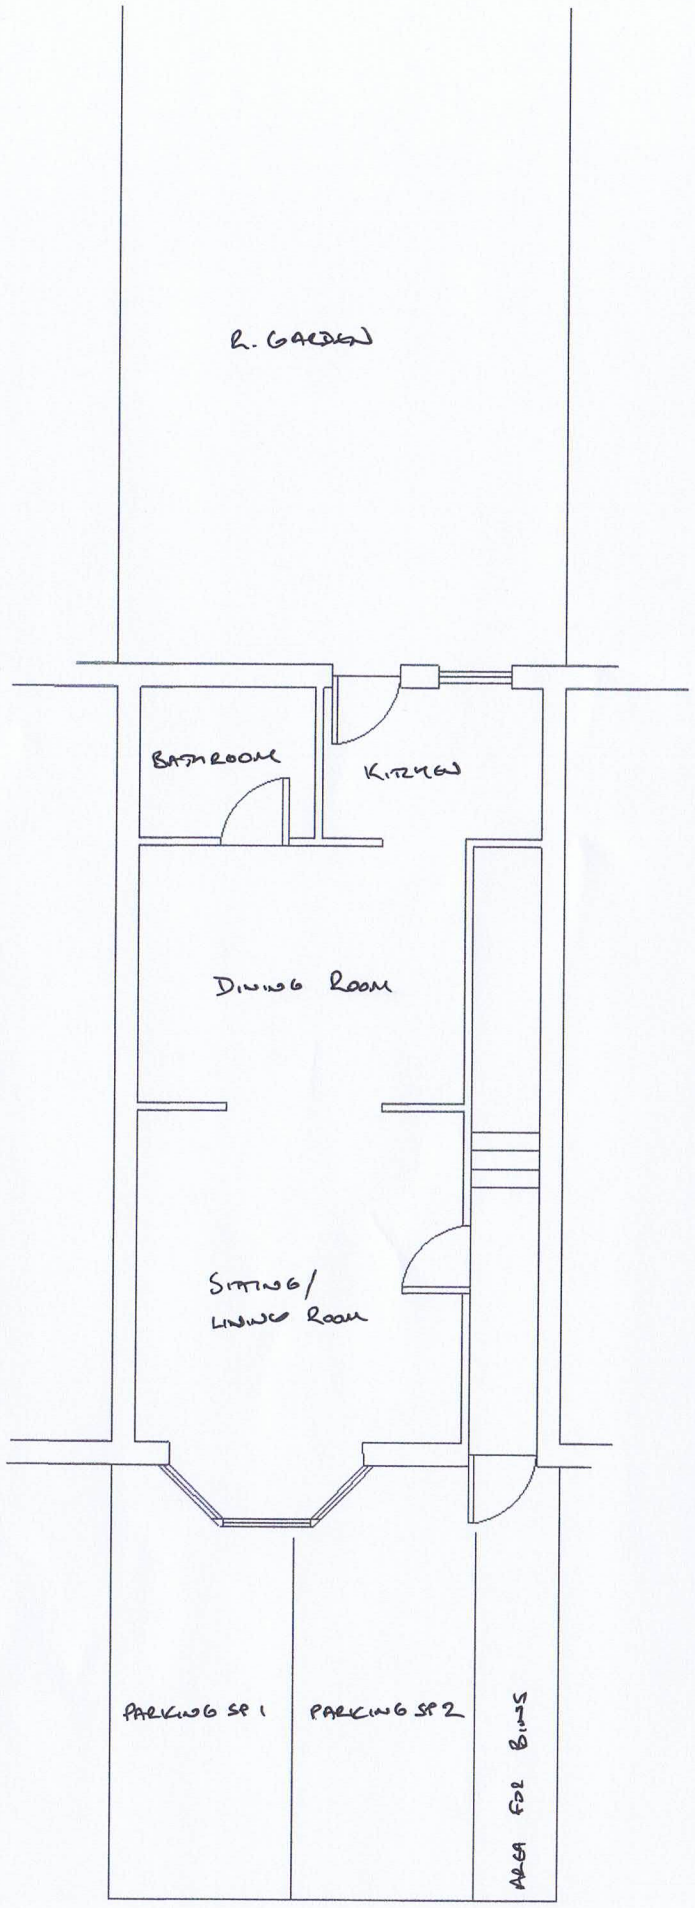


EXISTING GF

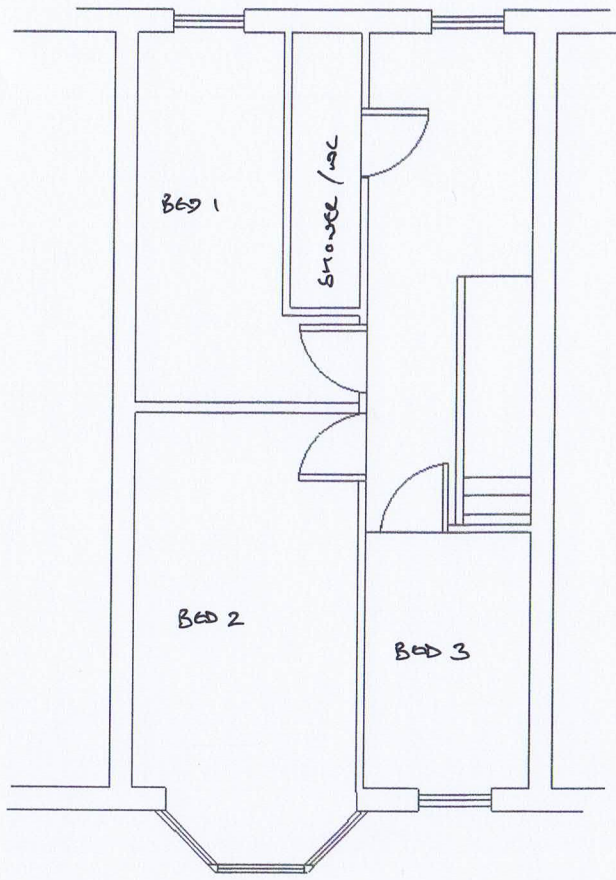

EXISTING FF

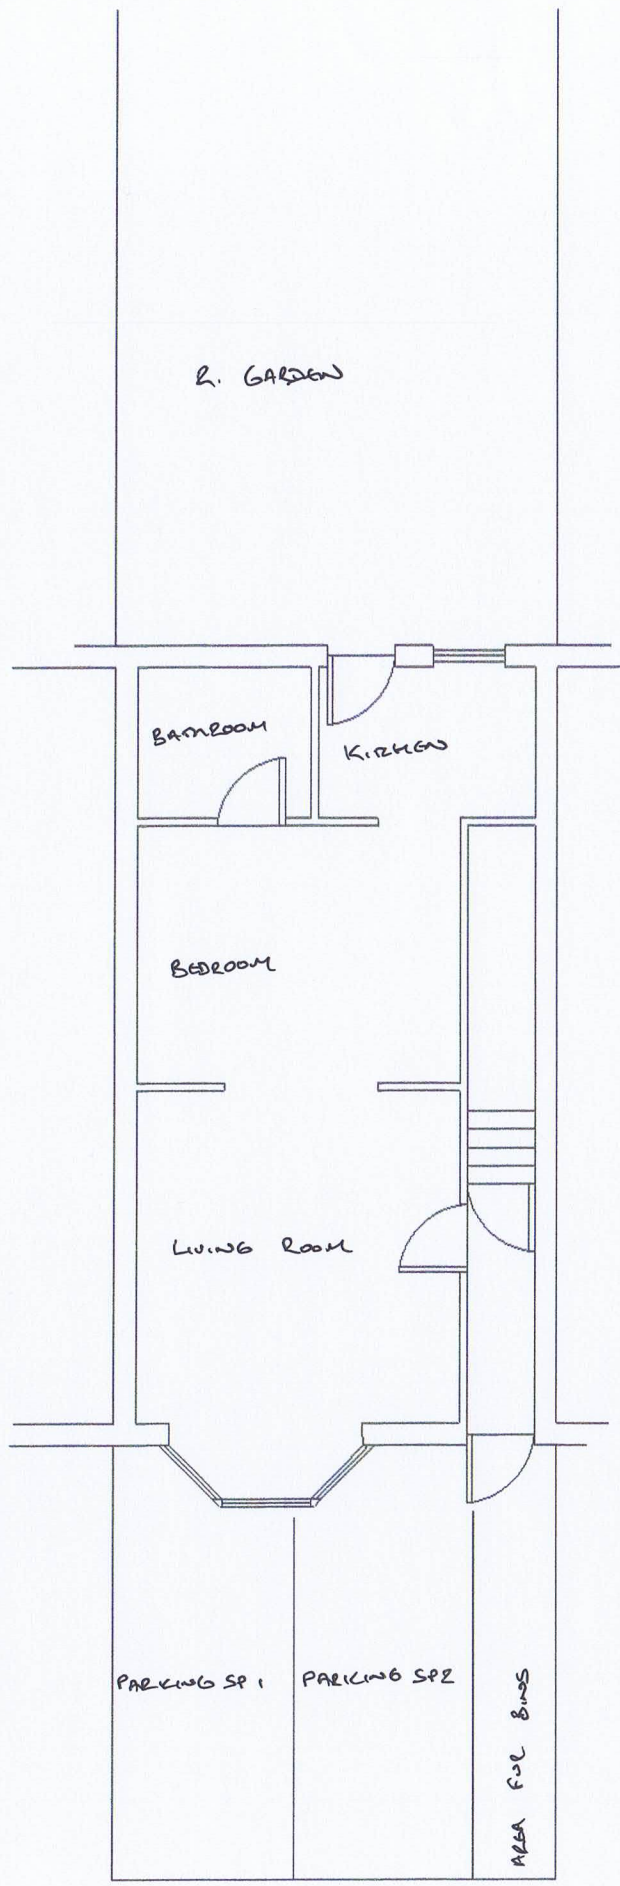

PROPOSED GF

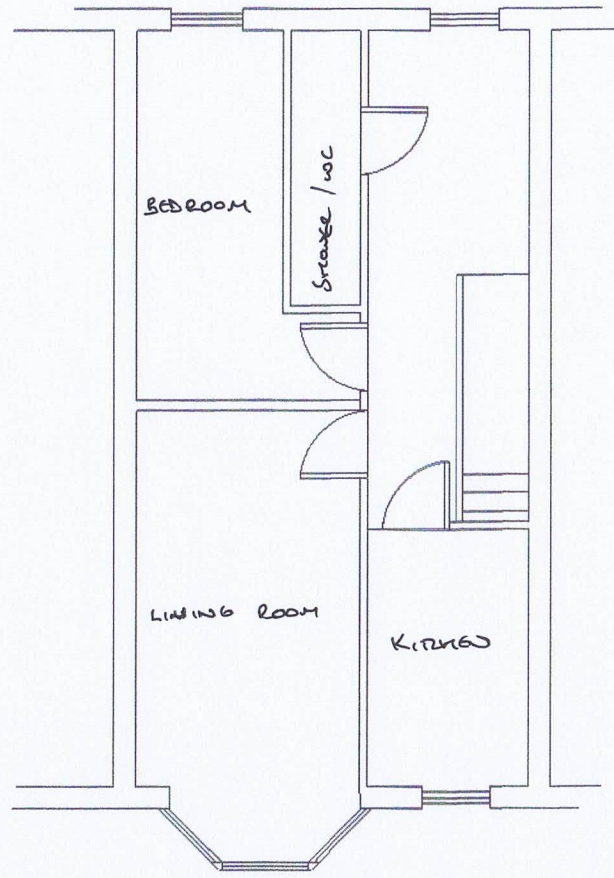

PROPOSED FF