
Proposed Elevations scale 1:100

0m 1.0 2.0 3.0 4.0 5.0 6.0 7.0 8.0 9.0 10.0m

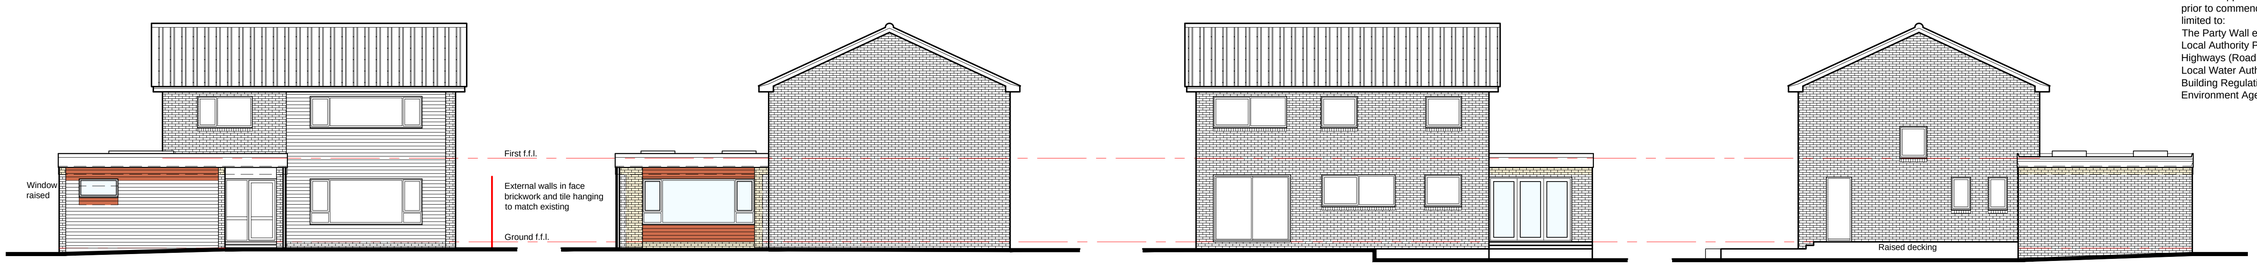


Front North

Side West

Rear South


Side East

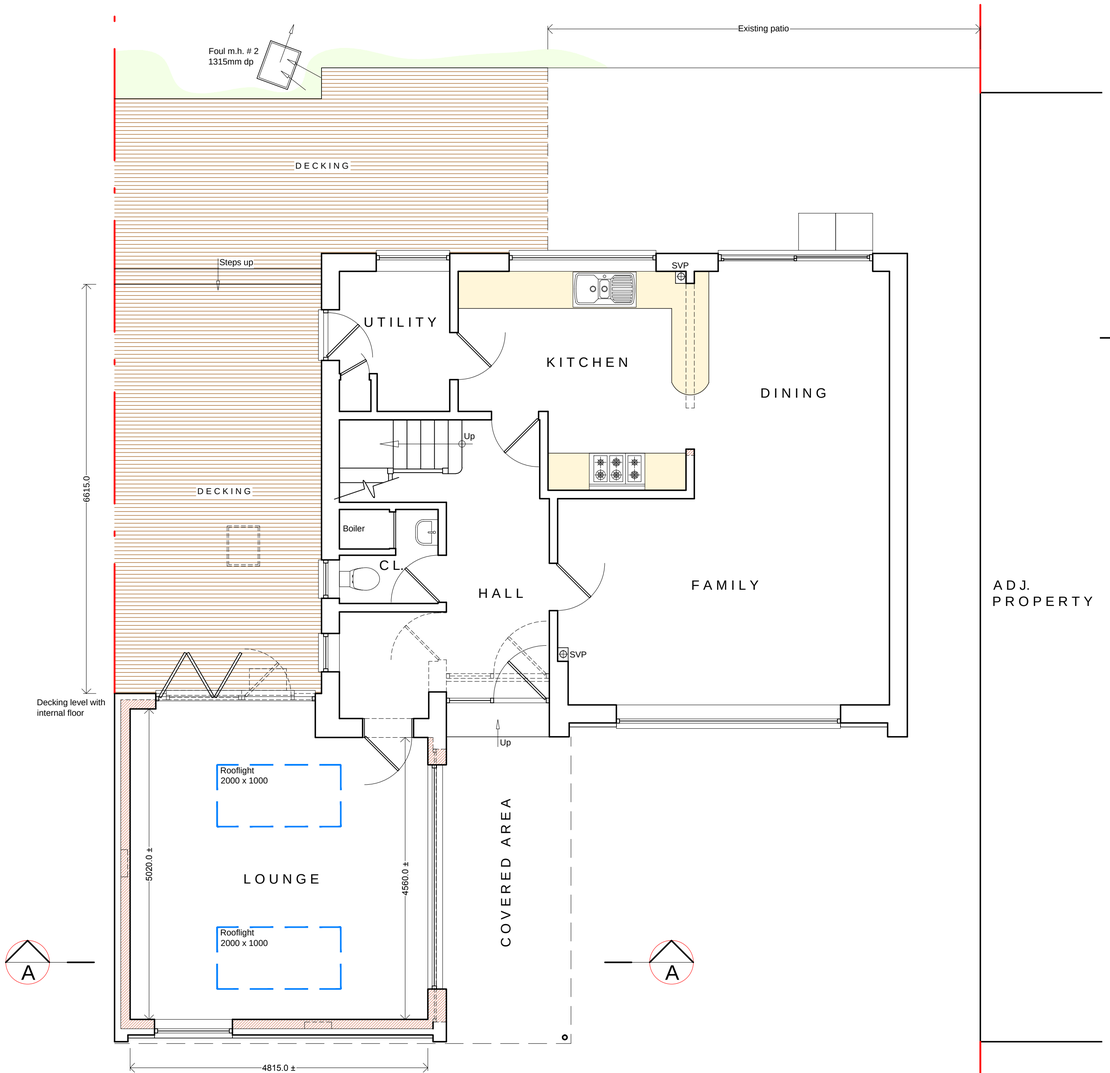


Proposed
Ground Floor Plan scale 1:50

0m 0.5 1.0 1.5 2.0 2.5 3.0

ADJ. PROPERTY

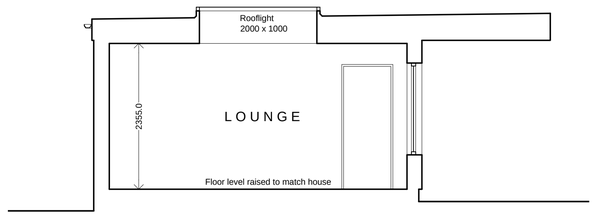

Proposed
Section A~A scale 1:50

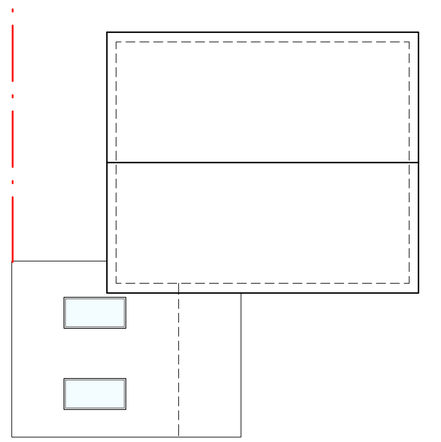

Proposed Roof Plan
scale 1:100



Block Plan
scale 1:200

0m 1 2 3 4 5 6 7 8 9 10m

General Notes:

This drawing is the copyright of N & J Design Limited and may not be copied in whole or in part without prior permission.
It is the clients/developers responsibility to ensure all relevant approvals are in place and conditions satisfied prior to commencement of works, including, but not limited to:
The Party Wall etc Act 1996
Local Authority Planning Consent
Highways (Road opening permit)
Local Water Authority
Building Regulations (Local Authority, NHBC etc)
Environment Agency

Rev:	Date:	Description:
B	27.01.14	Prepared for planning application
A	11.01.14	Amended to client's requirements

Status:
PLANNING

Title:
Proposed:
Floor, Roof & Block Plans, Elevations

Project:
23 Thornbury Wood
Chandlers Ford
Eastleigh
SO53 5DP

N & J Design Ltd
Malt House Studios
4 Brook Street
Bishops Waltham
Southampton
SO32 1AX
t: 01489 890531 www.nandjdesign.co.uk

Drawn: N. Keatley Date: 16/12/13
Checked: Date:
Scale: As noted Revision: B
Drawing no:
2013.12.01/02

A1 sheet