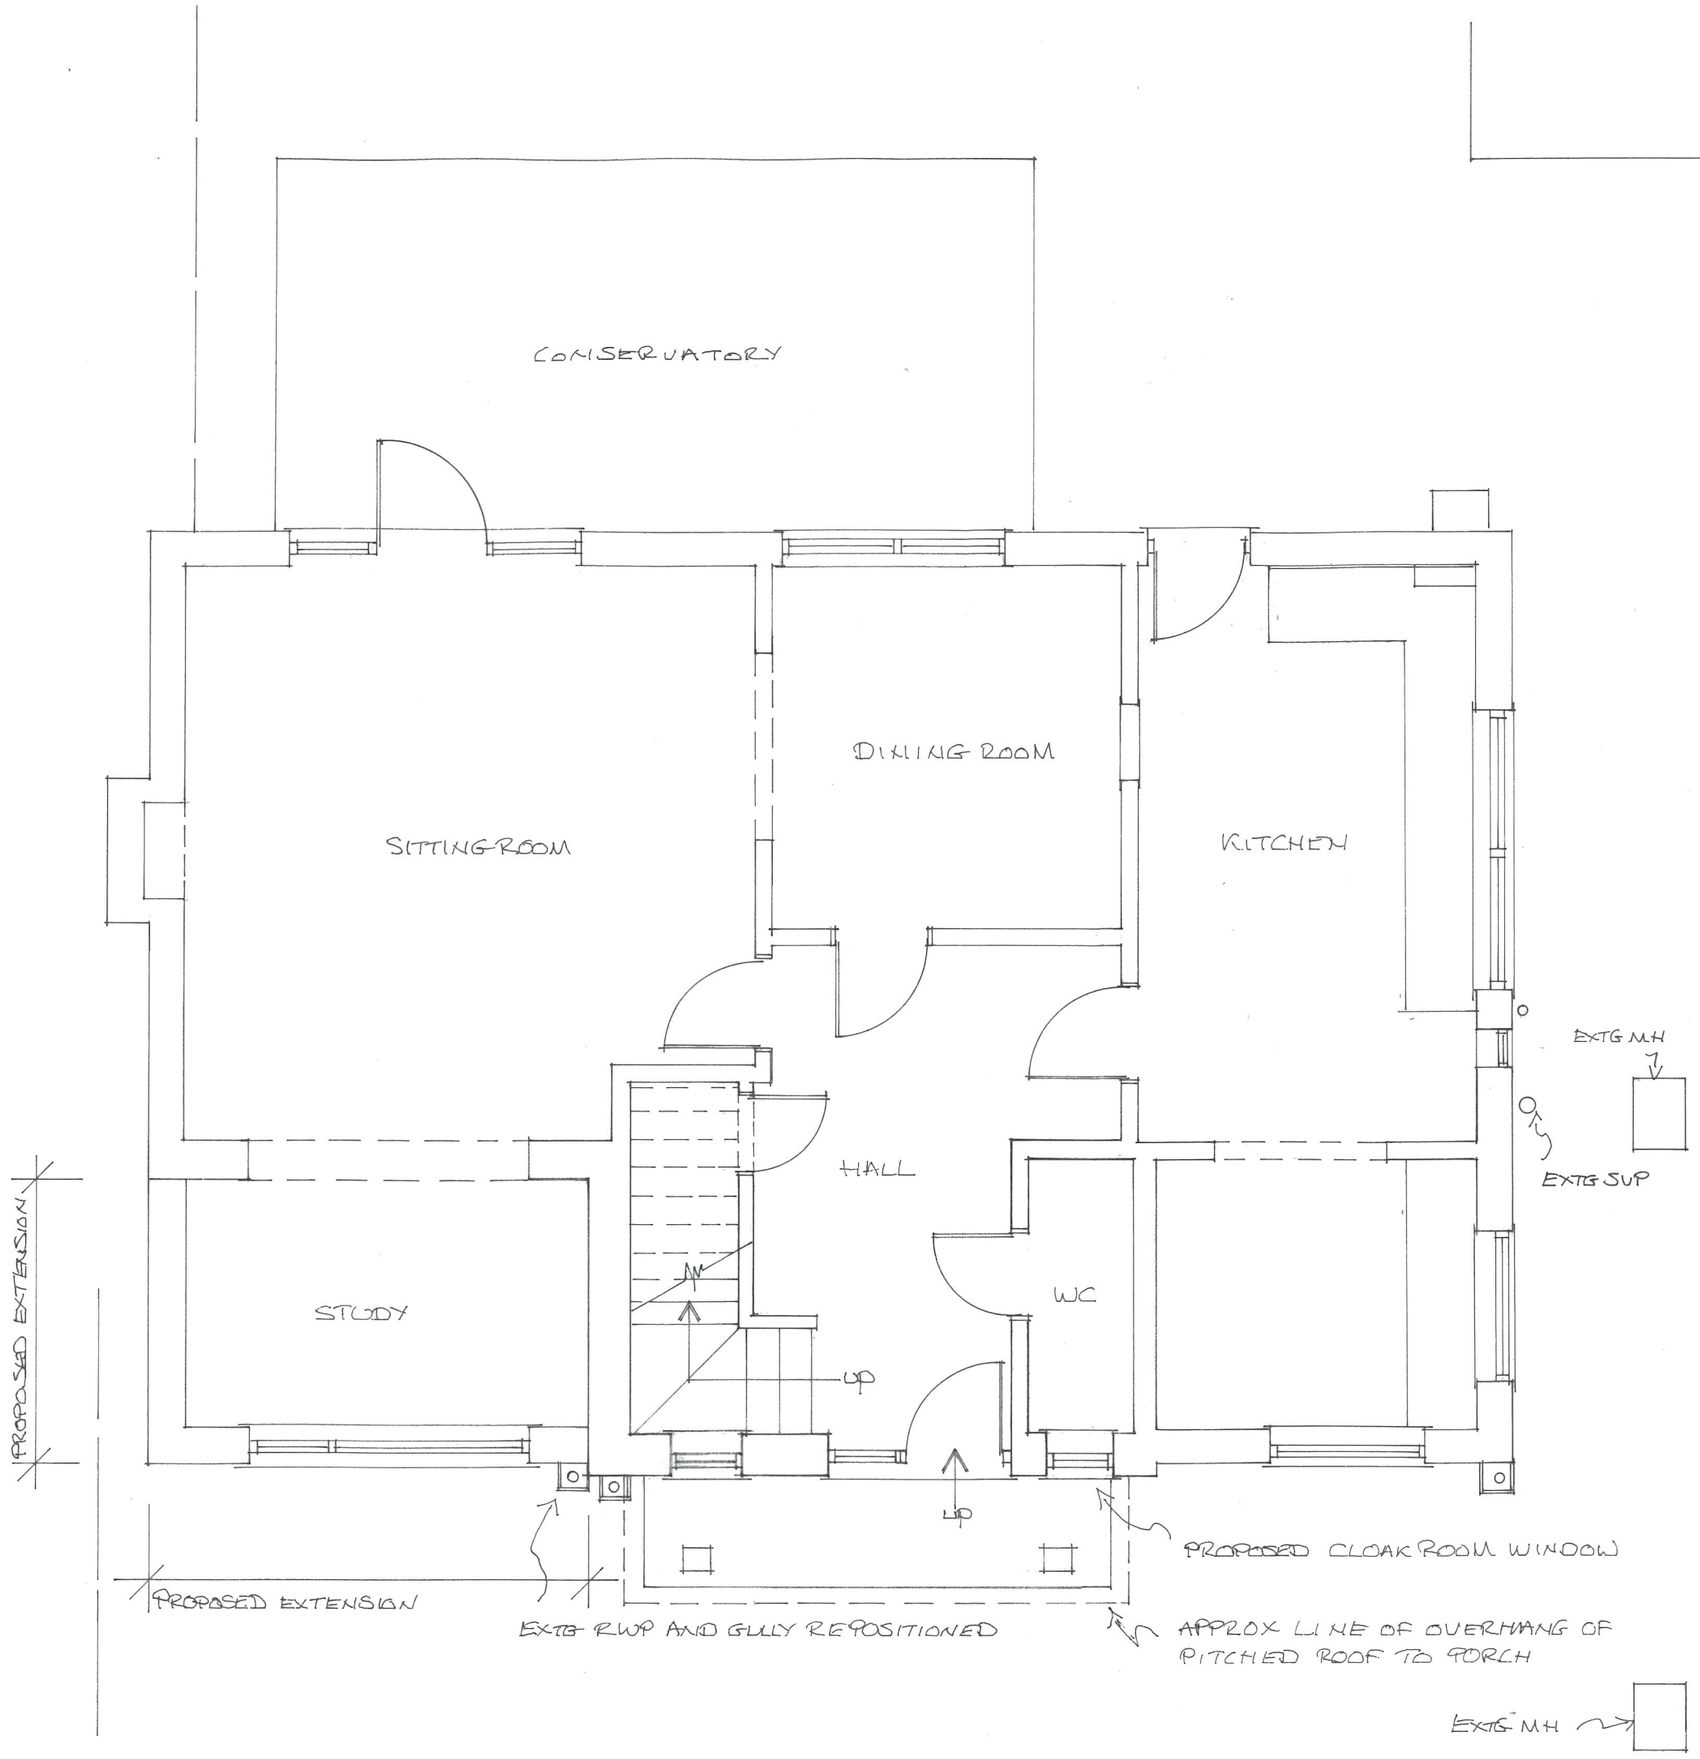


Revisions:

Dwg title: Ground floor plan as proposed
Dwg No: 13/88/04
Scale: 1:50
Project: Proposed extension to 9 May Tree Road, Hiltingbury.
Client: Mr & Mrs J. Holdaway
Date: December 2013
Drawn: Liz Webb

02380 702413
07787 938865
plans@lizwilkins.co.uk