

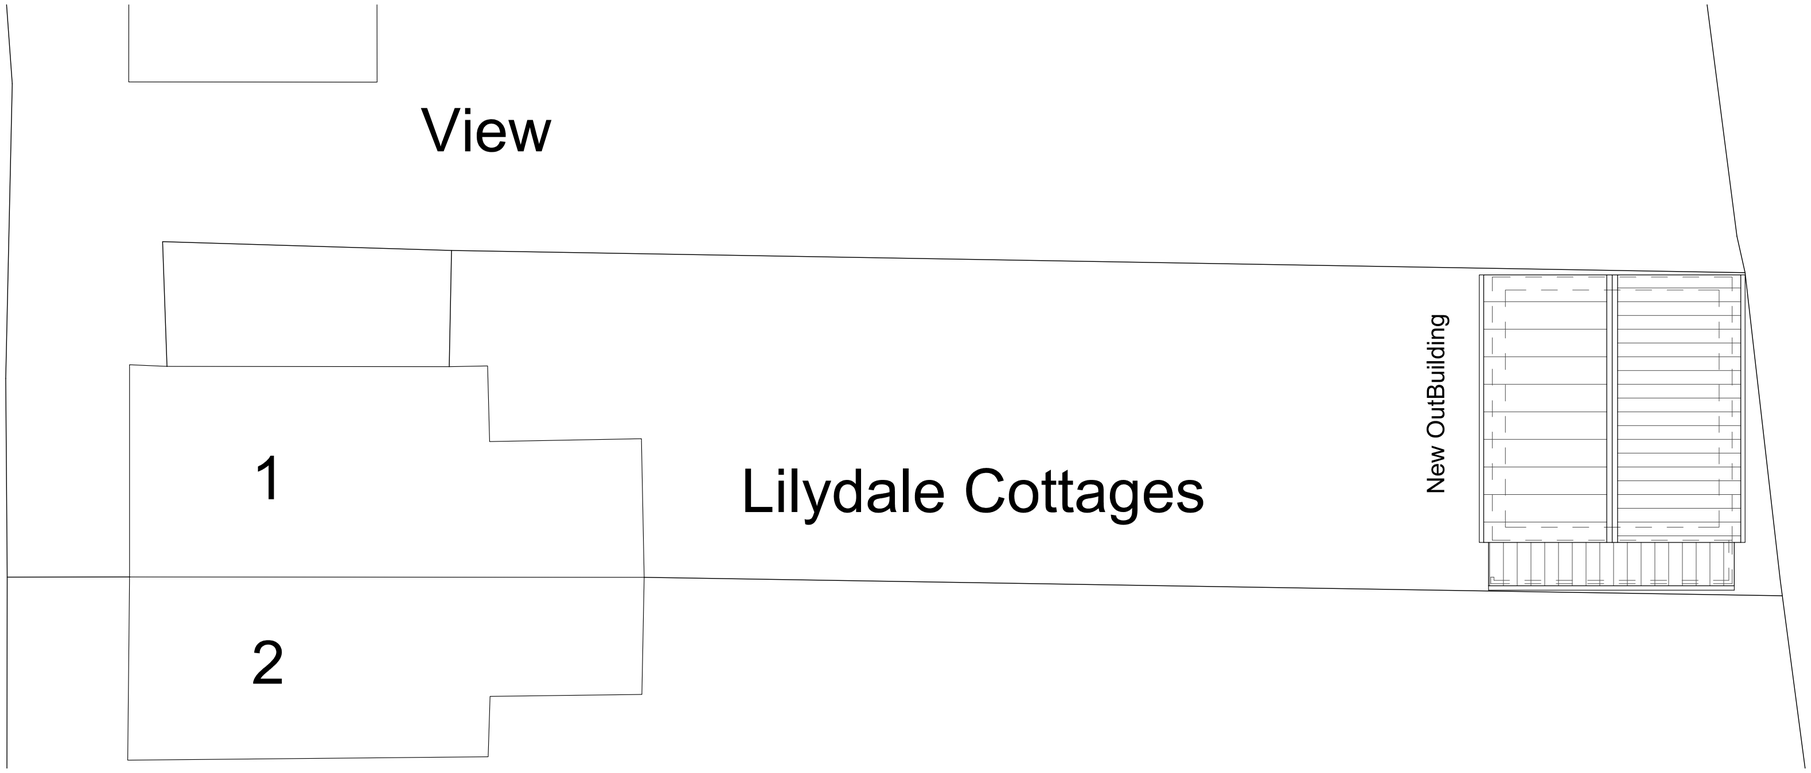



PROPOSED
Block Plan

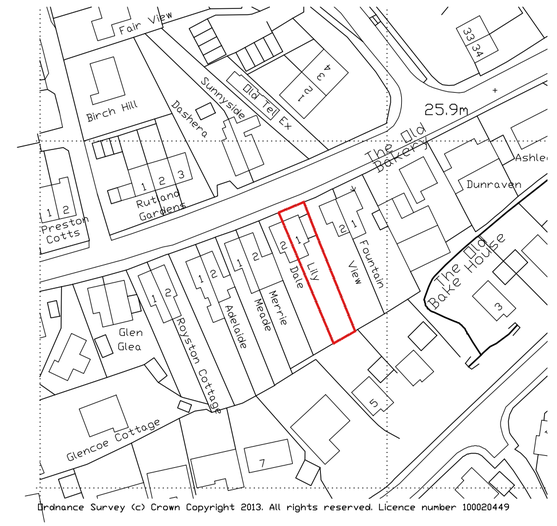


Site Location Plan - 1:1250

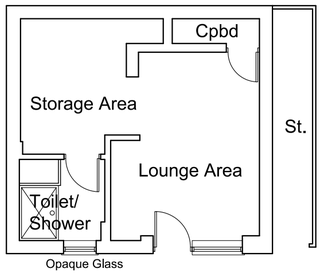


PROPOSED
Ground Floor Plan

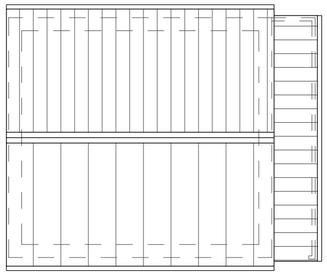


PROPOSED
Roof Plan

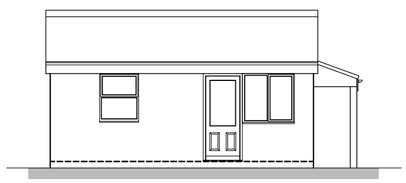

PROPOSED
North Elevation

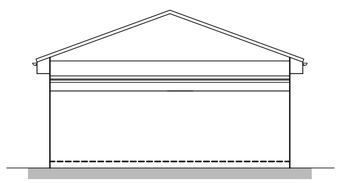

PROPOSED
West Elevation

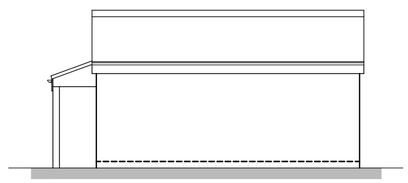

PROPOSED
South Elevation



PROPOSED
East Elevation

NOTE:

This drawing is the Copyright of PARIO CONSULTING Limited.
It may not be reproduced in part or in whole without prior written permission.

All dimensions to be checked on site before work commences.

SUBJECT TO BUILDING REGULATIONS, FIRE REGULATIONS AND STATUTORY APPROVALS.

This drawing is only to be used in conjunction with drawing notes & specification prepared by PARIO CONSULTING Limited.

Subject to statutory approval.

pario architecture
25 barnes wallis road
segensworth east
hampshire
PO15 5TT

architecture + design

T +44 (0) 1489 560885
E info@pario-design.co.uk

Client
Mr Martin Turner
1 Lilydale Cottages
Portsmouth Road
Bursledon, Southampton
Hampshire, SO31 8EQ

Project
Erection of Outbuilding to rear Garden at 1 Lilydale Cottages

Drawing Title
General Arrangement
Plans & Elevations

Scale	Date	Author
1:100/1:1250	May '13	NRS

Drawing No. **13034/100P** Revision **D**

~~Copyright Pario Consulting Limited~~