

GENERAL NOTES

1. This drawing information is for the implementation of the Party Wall Notice and is indicative only and must not be used for construction works on site.
2. Any discrepancies on the drawing are to be referred to the Architect for clarification.

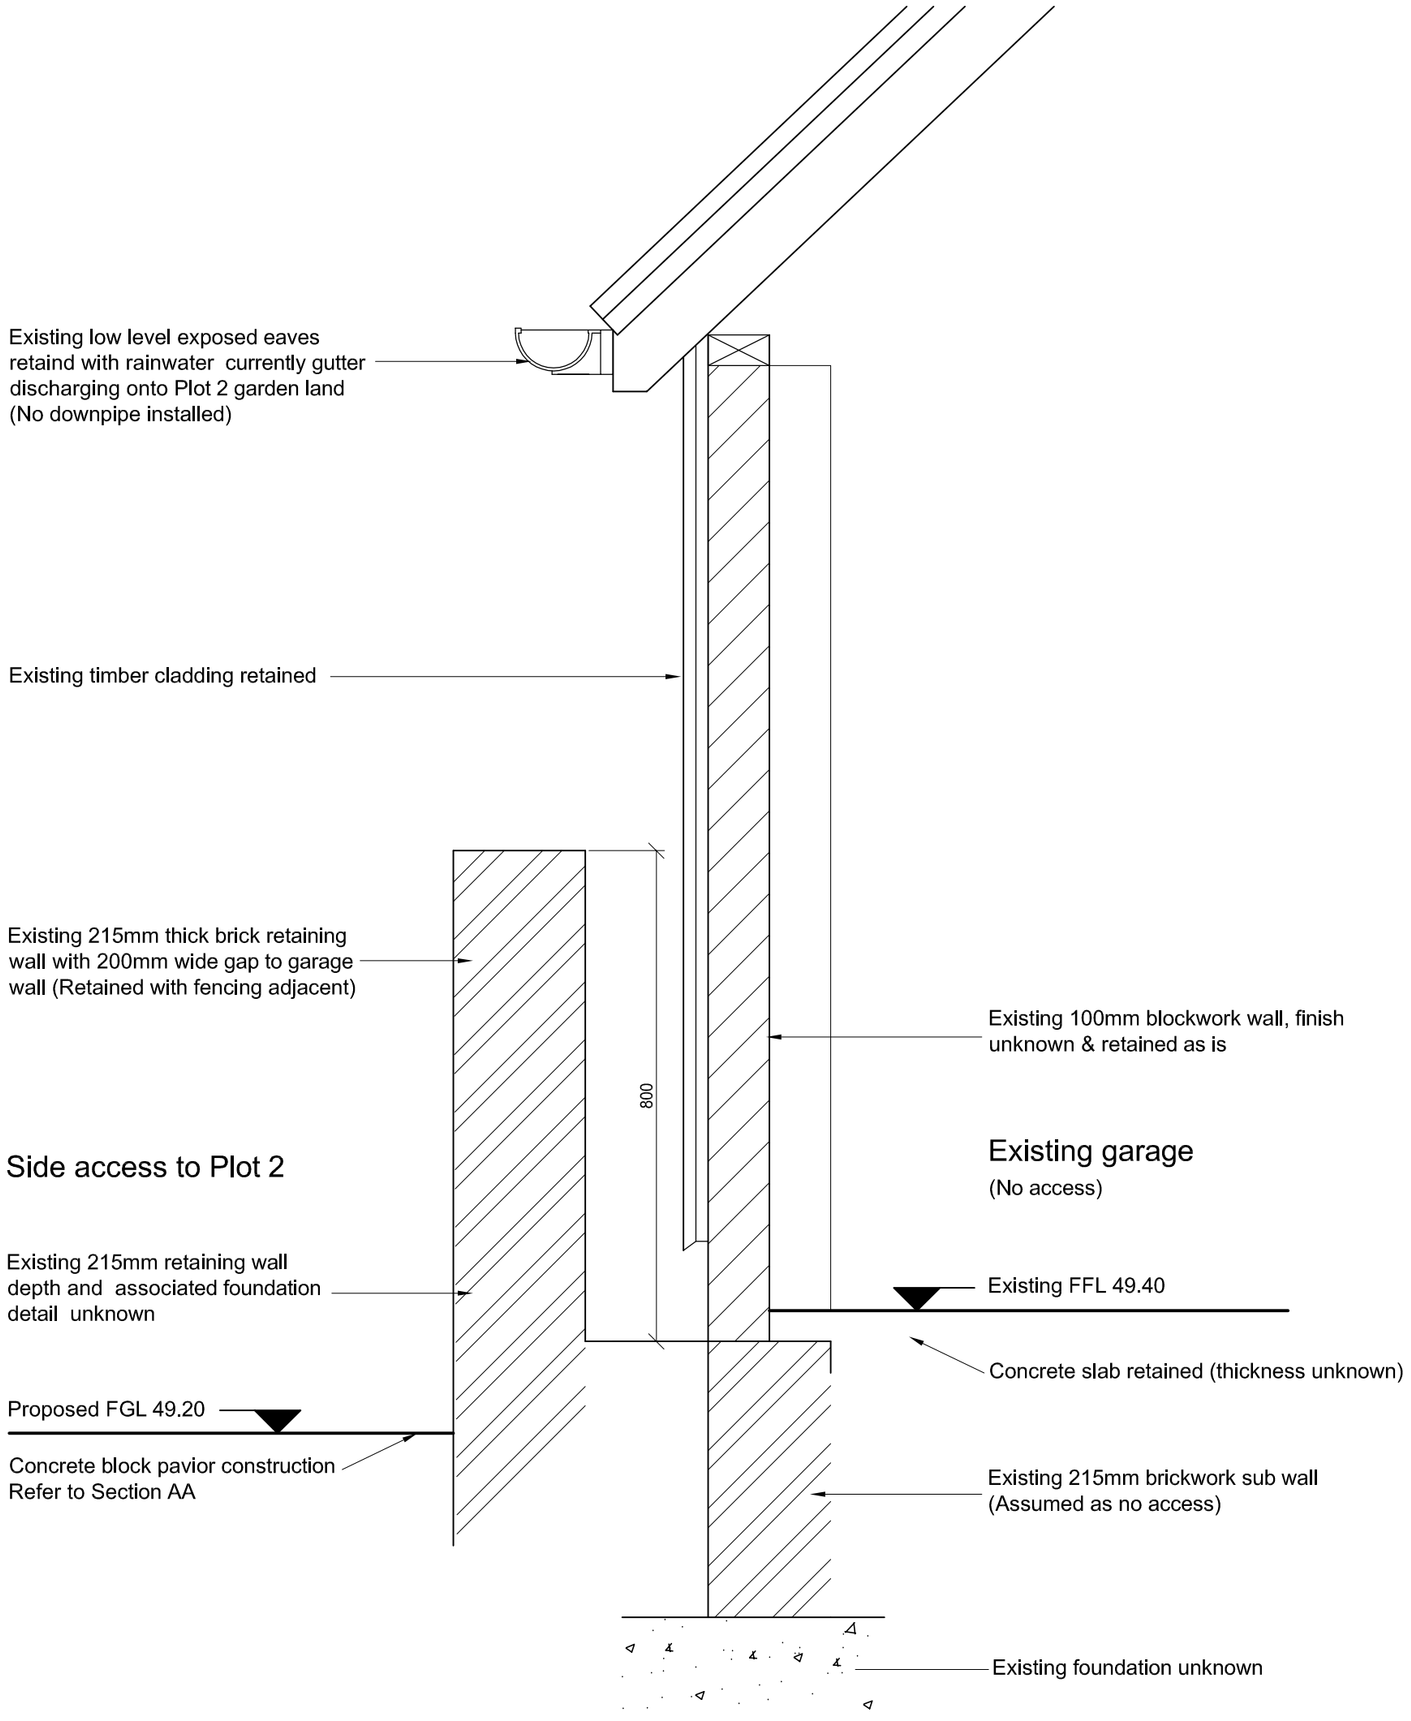

Section E-E - Ground level

Scale 1:10

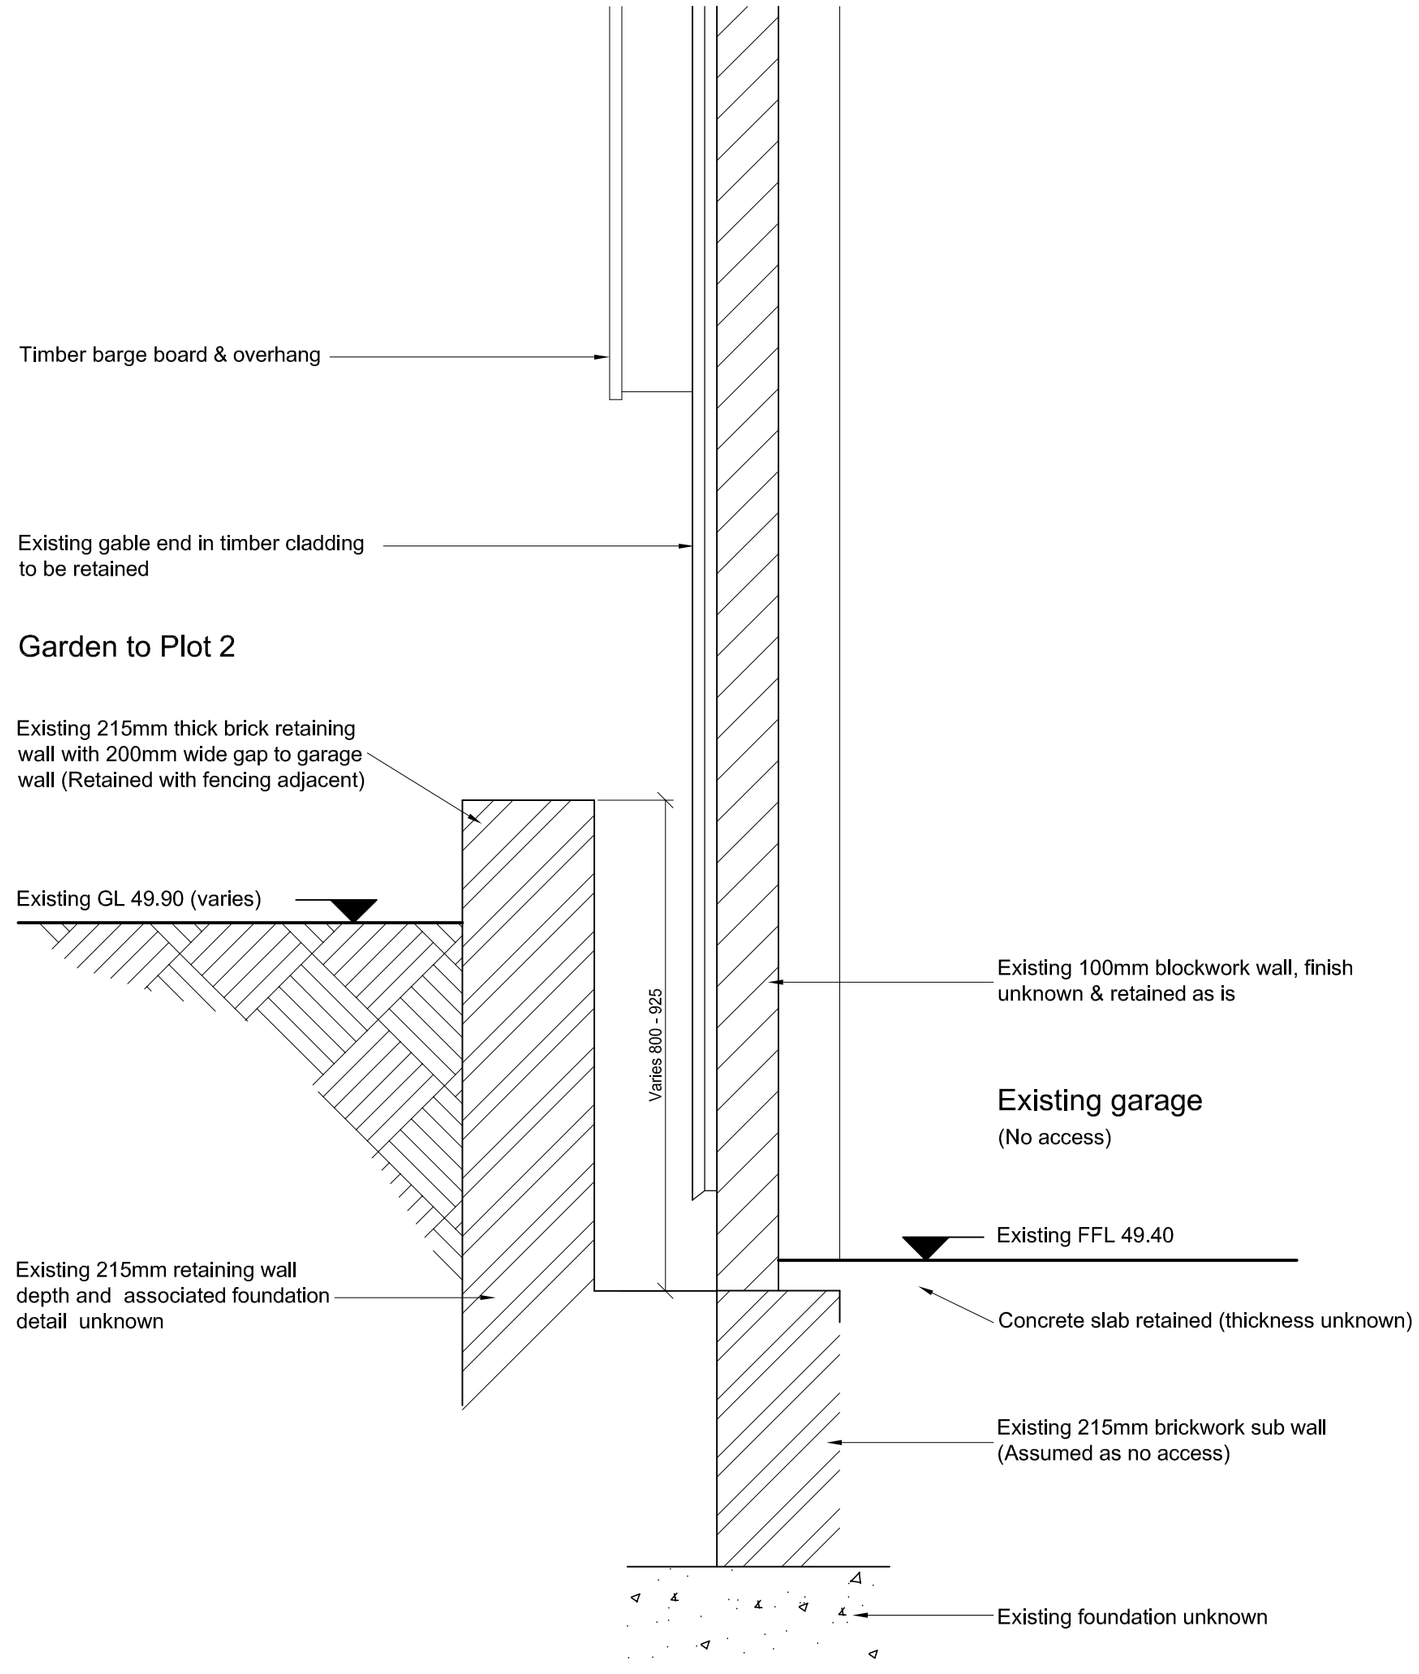

Section F-F - Ground level

Scale 1:10

A2 PAPER SIZE

METROSCAPE DESIGN LTD
Malcolm Stevens BA (Hons) Arch Tech
Shady Oak, 5 Ayerswood
Bursledon Road, Hedge End
Southampton, Hampshire SO30 0DF
Tel/Fax: 023 80403794
Email : malcstevens@metroscape.co.uk

Project	BOTLEY INSTITUTE BUILDING CHURCH LANE, BOTLEY HAMPSHIRE SO30 2EJ
Drawing Title	PARTY WALL NOTICE INFORMATION GENERAL SECTIONAL DETAILS - 3
Client	MR A JENNINGS
Project No	P12017
Date	DEC 13
Scale	1:10
Drawing No	PW3
Revision	

This drawing is copyright of the Architectural Consultant & must not be reproduced without permission.