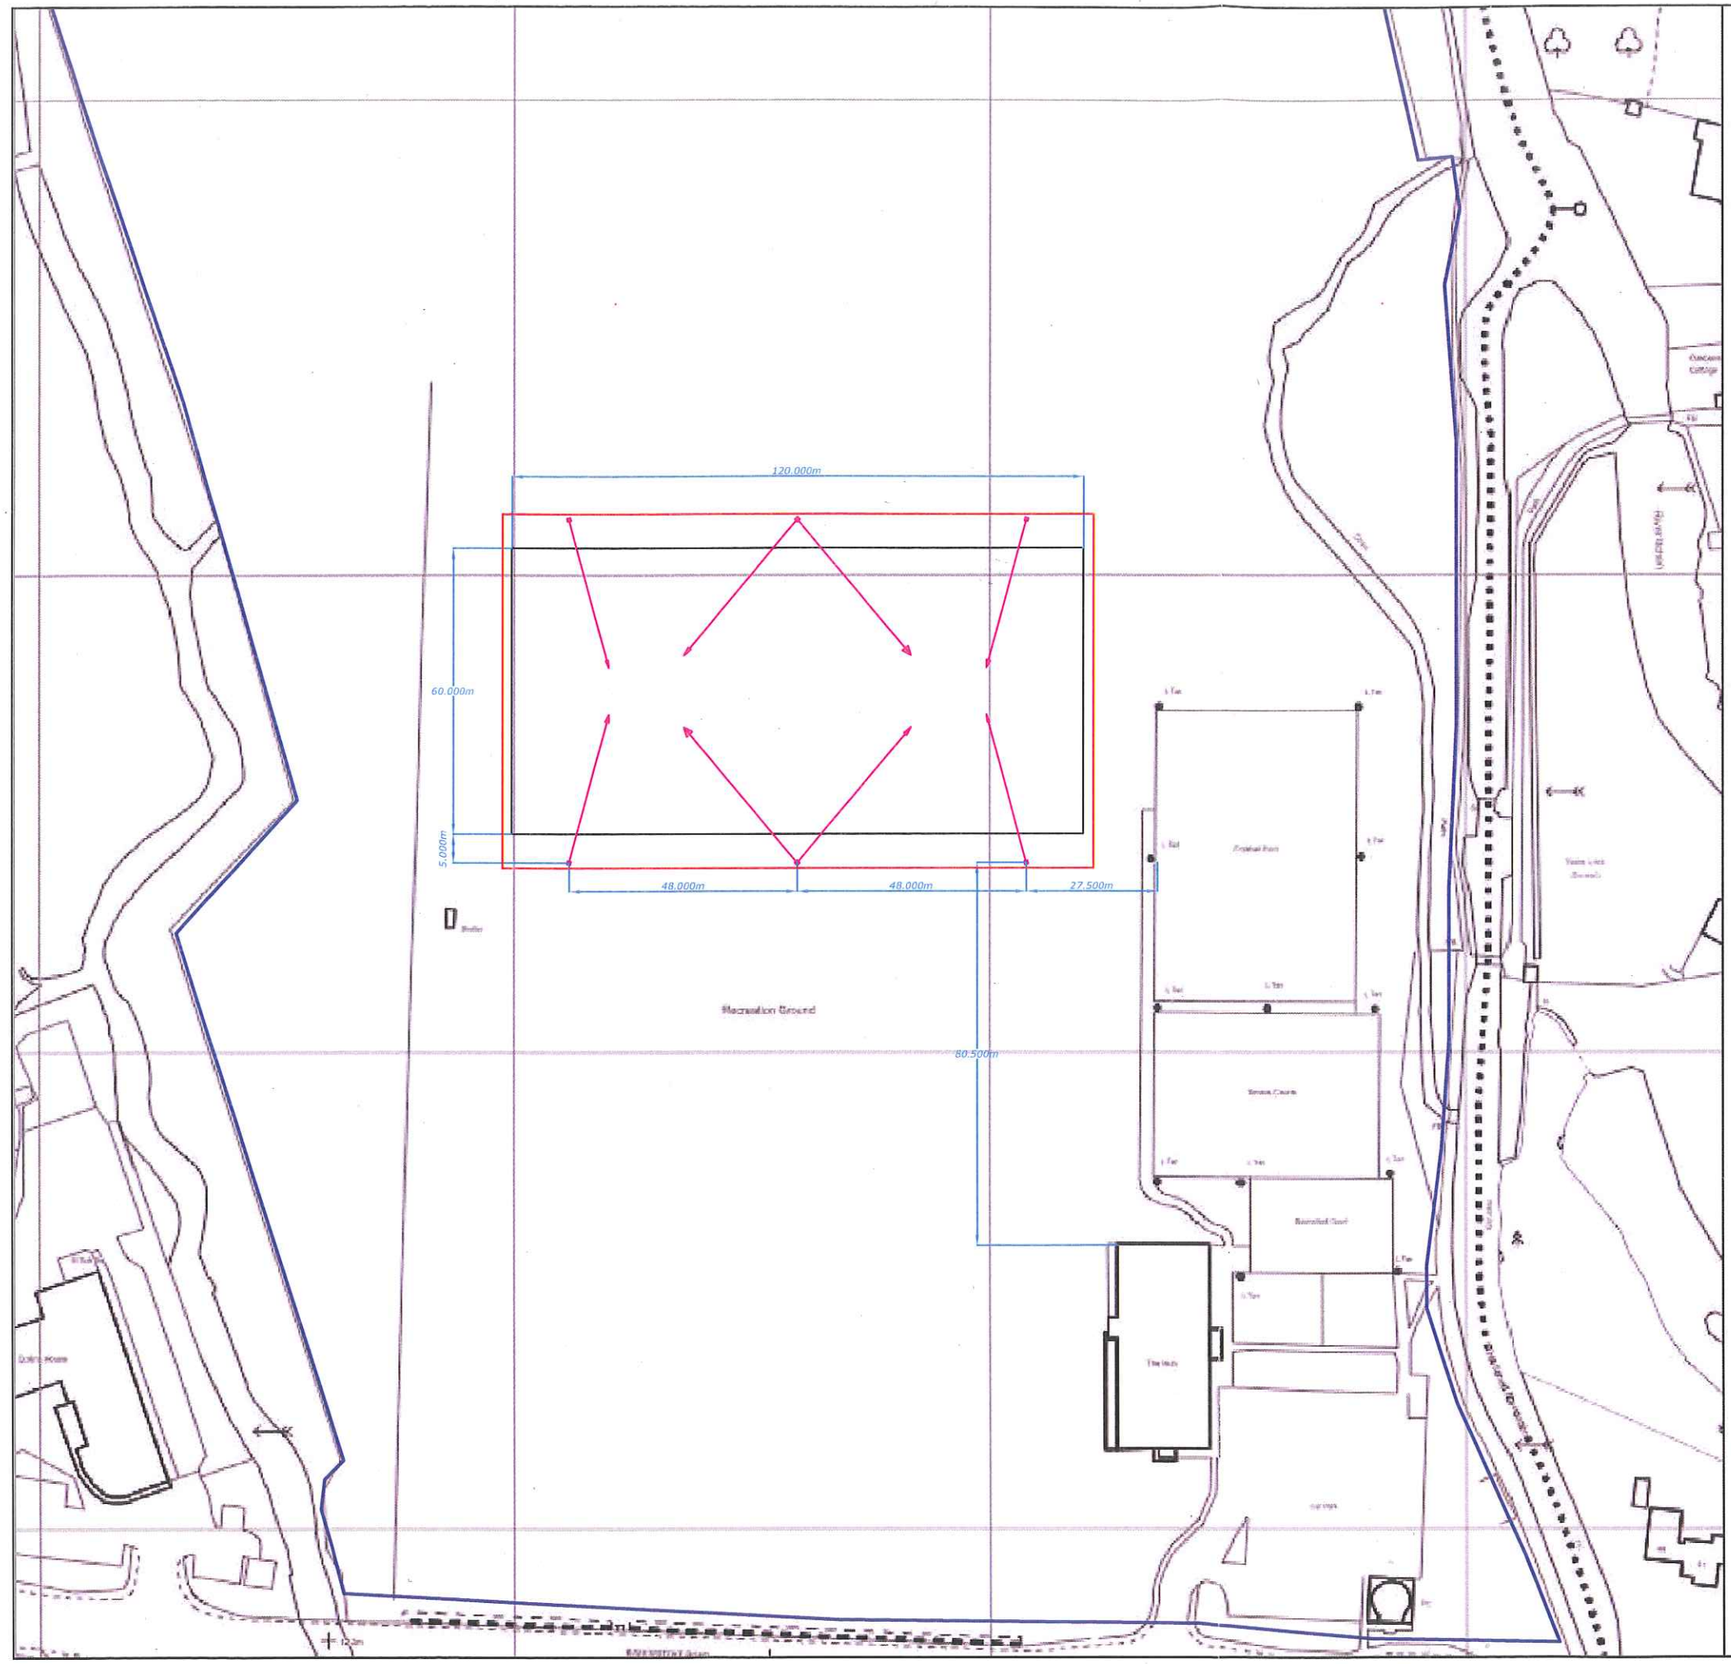

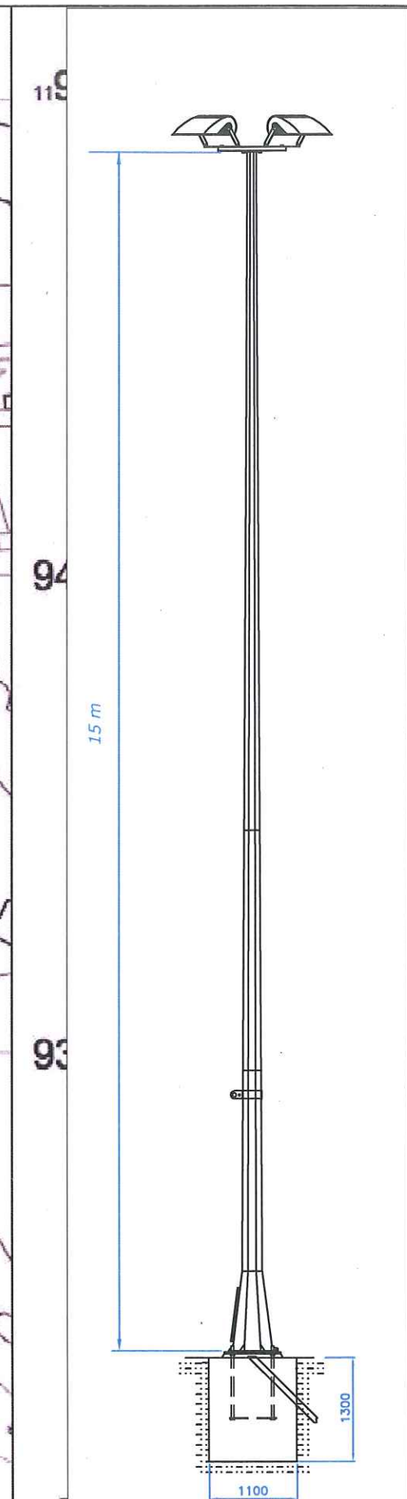

15m Base- Hinged
SD Column

REV B Red Box added inclosing floodlight columns and pitch

REV A Column & Floodlight Position Added

Data From Computer Plot RF1309

SJB Floodlighting

Birches Walk
Galleywood, Chelmsford
CM2 8TZ
01245 475533
info@sjbfloodlighting.co.uk
www.sjbfloodlighting.co.uk

PROJECT
Training Pitch Floodlighting

CLIENT
Eastleigh RFC

TITLE
Column & Pitch Location

Scale	1:1000 & 1:100 @ A3
Drawn by	BBB
Date	3/1/14

DRAWING NUMBER	REVISION
RF13-09-02	B