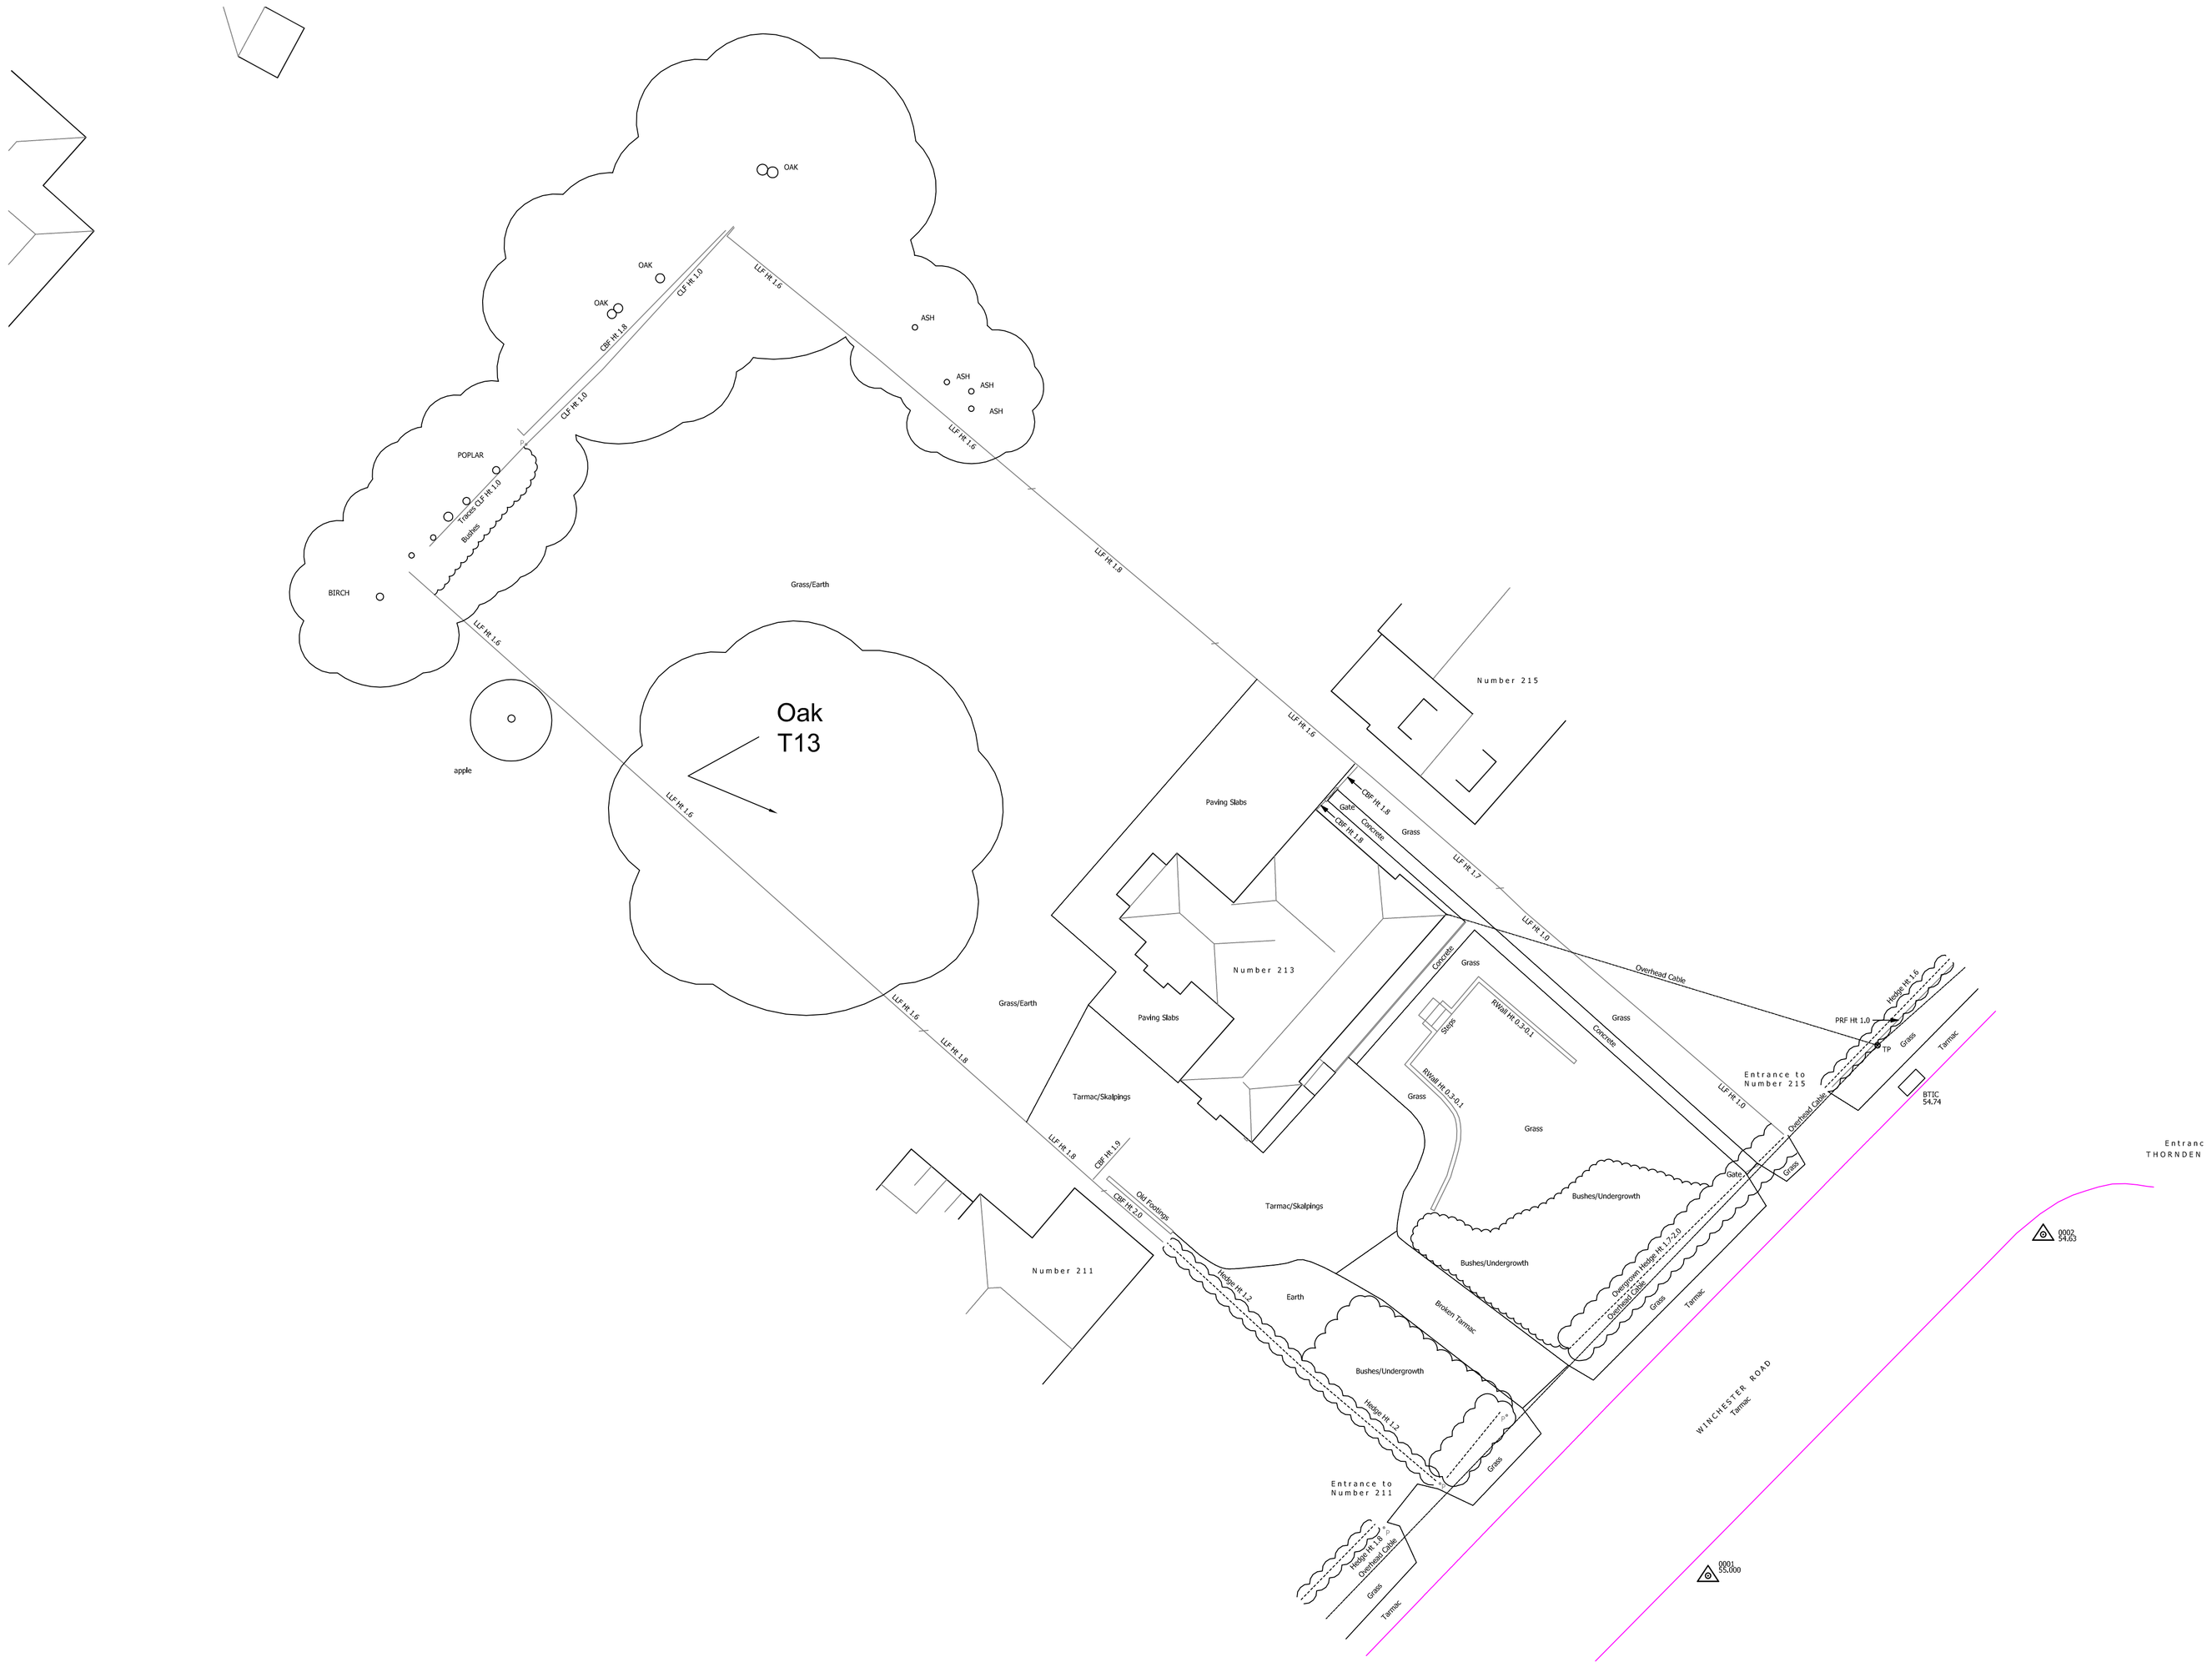


LEGEND

TPO work application

Reduce top height to be no lower than 15m from ground level

Reduce northern, southern and western canopies
to no less than 6m from the centre of the trunk.

Reduce eastern canopy
to no less than 7m from the centre of the trunk.

Branches to be reduced to a health side branch

T.P. MARSH R.F.S. Cert. Arb. N.C.H.
73 KERN CLOSE
SOUTHAMPTON
SO16 9RD
Tel: 023 8078 6413
e-mail terry@tpmarsh.myzen.co.uk

ARBORICULTURAL CONSULTANT

PROJECT
213 WINCHESTER ROAD
CHANDLERS FORD
SO53 2DX

DRAWING TITLE
LOCATION PLAN
TPO WORKS APPLICATION

CLIENT
MR MANDAIR

DWG. NO TM - 751.06

SCALE 1:200 @ a1 Colour

DATE DEC 2013

DWG. BY TM