General Notes:
This drawing is the copyright of N & J Design Limited and may not be copied in whole or in part without prior permission.
It is the clients/developers responsibility to ensure all relevant approvals are in place and conditions satisfied prior to commencement of works, including, but not limited to:
The Party Wall etc Act 1996
Local Authority Planning Consent
Highways (Road opening permit)
Local Water Authority
Building Regulations (Local Authority, NHBC etc)
Environment Agency




Proposed Street Scene Elevation scale 1:100

0m 1.0 2.0 3.0 4.0 5.0 6.0 7.0 8.0 9.0 10.0m



© Crown Copyright 2009. All rights reserved. Licence number 100020449

Site Location Plan
scale 1:1250

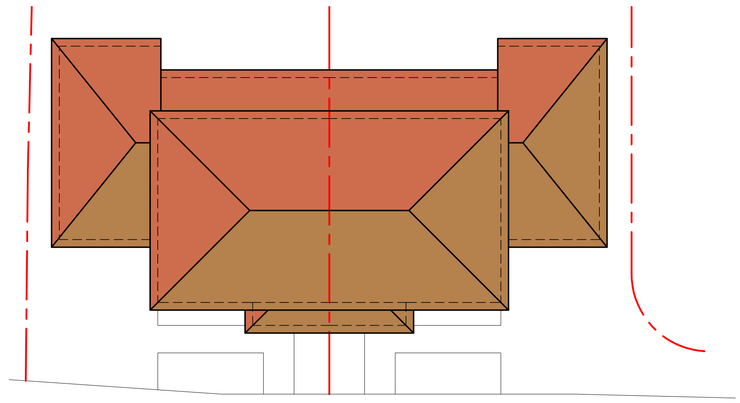

Proposed Roof Plan scale 1:100

Rev: Date: Description:

Status:
PLANNING

Title:
Proposed Street Scene Elevation, Roof & Location Plan

Project:
Land Adjacent
38 Hunt Avenue
Netley Abbey
Southampton
SO31 5BE

N & J Design Ltd
Malt House Studios
4 Brook Street
Bishops Waltham
Southampton
SO32 1AX
t: 01489 890531 www.nandjdesign.co.uk

Drawn: N. Keatley Date: 08/11/13
Checked: Date:
Scale: 1:100 1:1250 Revision:
Drawing no:
2013.11.01/04

A1 sheet