
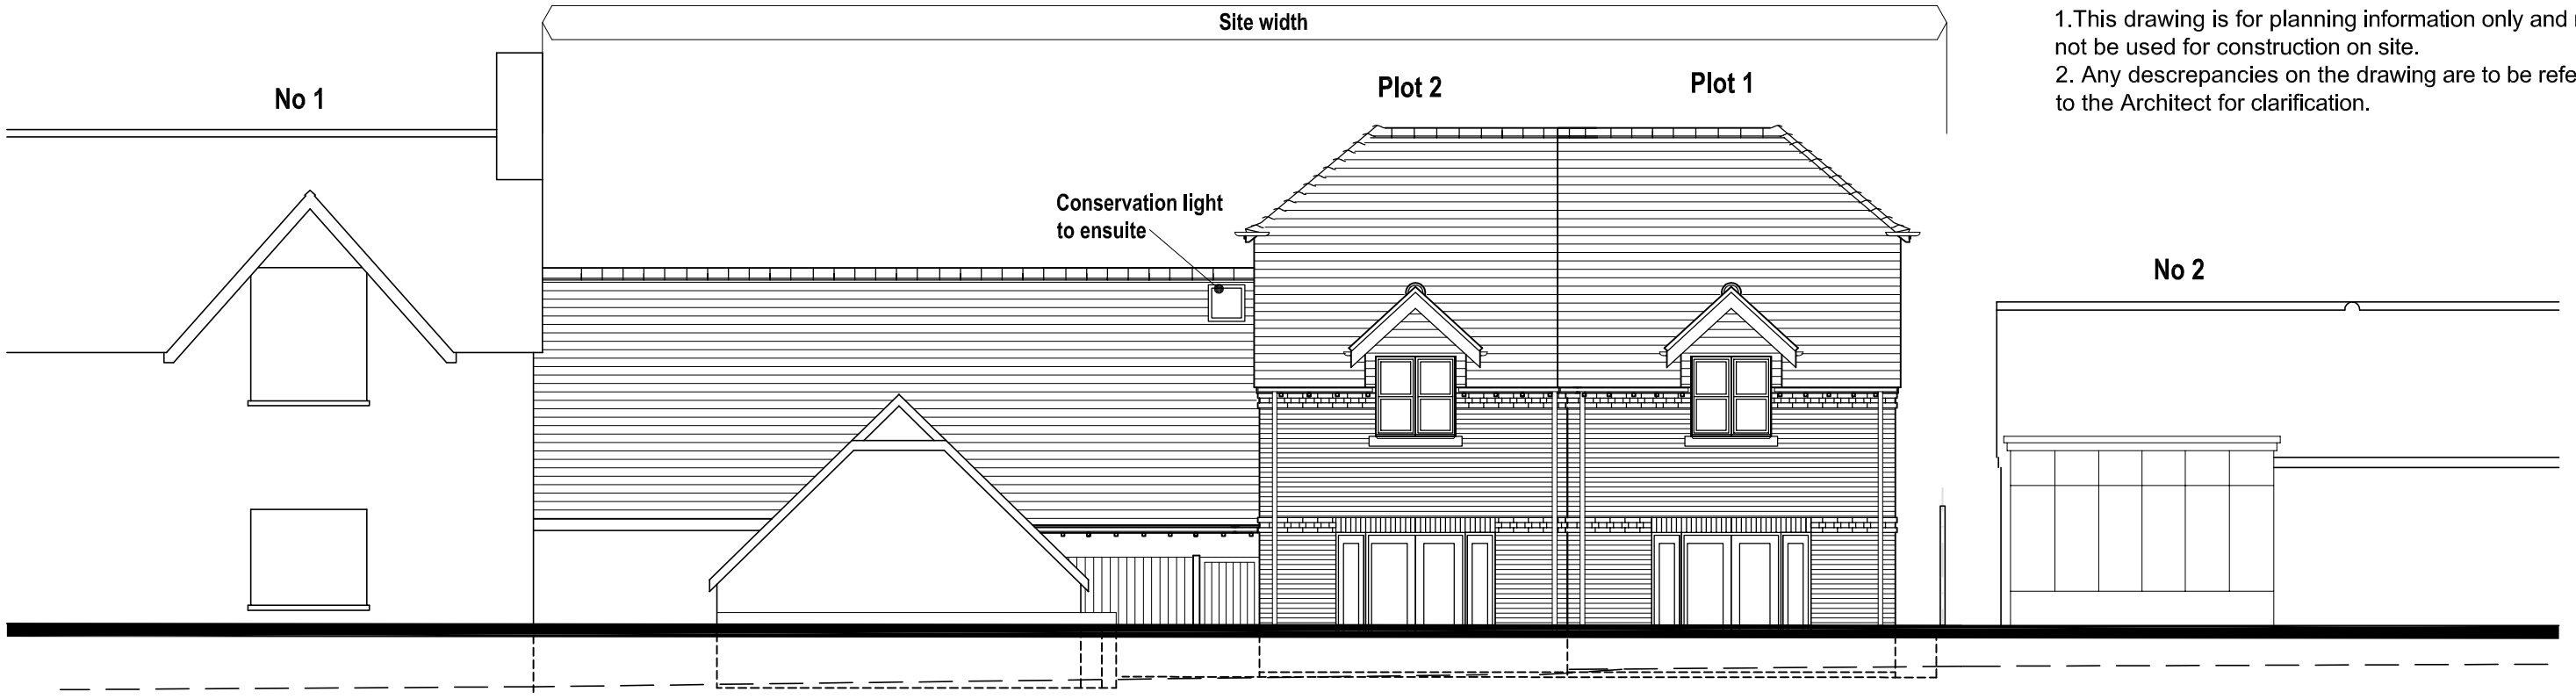


Rear - West Elevation

Scale 1:100

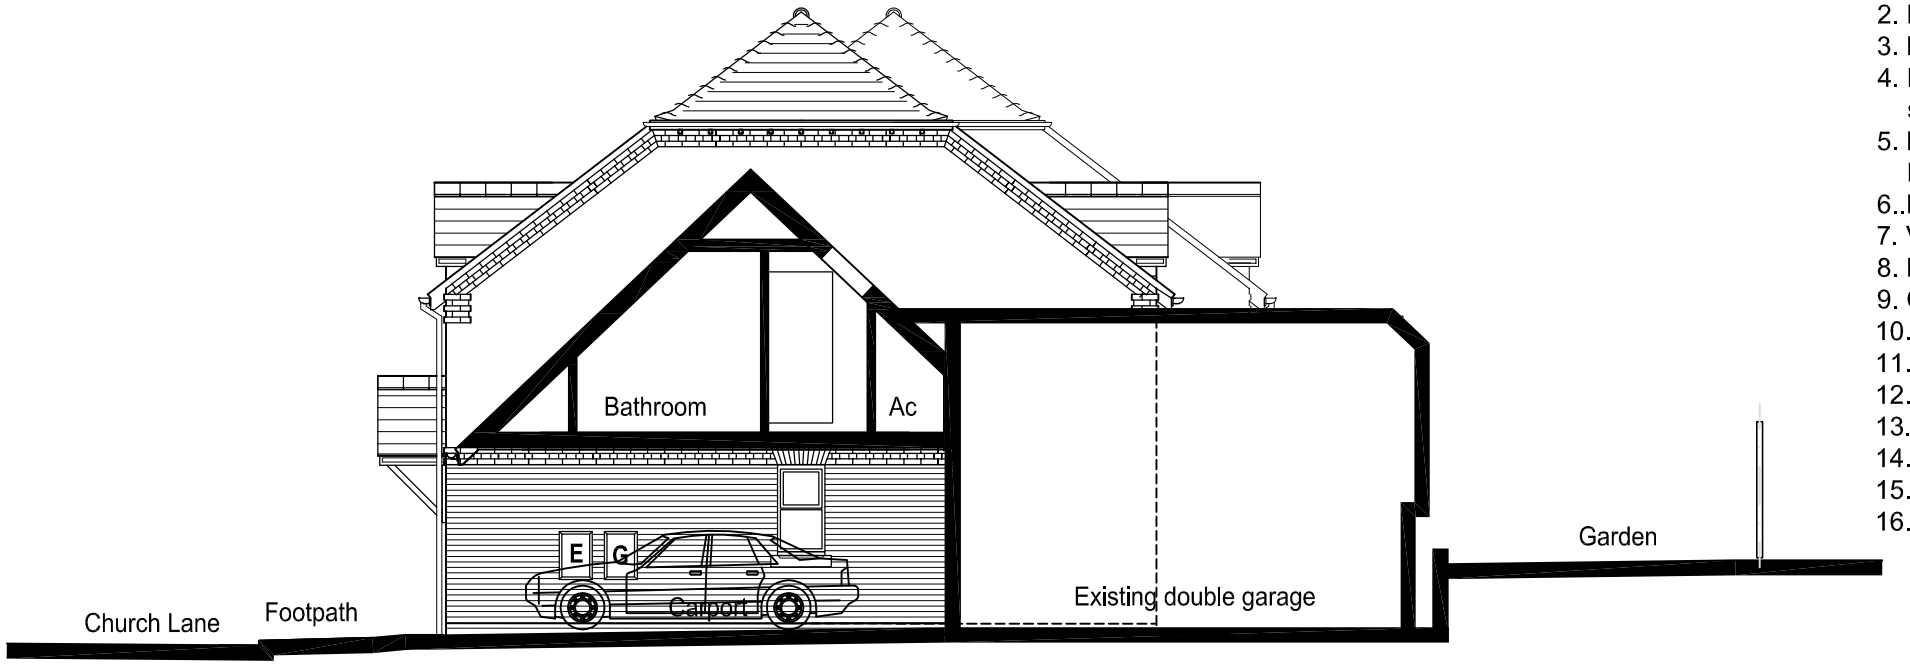

Side 2 - North Sectional Elevation

Scale 1:100

1:100 1m 2m 3m 4m 5m 6m 7m 8m 9m 10m

GENERAL NOTES

1.This drawing is for planning information only and must not be used for construction on site.
2. Any descrepancies on the drawing are to be referred to the Architect for clarification.

PLANNING MATERIAL NOTES

All materials to be to Local Authority Approval.

1. Red brick.
2. Plain clay roof tile.
3. Plain clay bonnet hip & half round ridge tile.
4. Feature brick projected double stretcher course with snapped header course
5. Exposed rafter feet with cream painted timber fascia board.
6..Black upvc wrought iron style guttering and downpipe
7. Vertical plain tile hanging.
8. Preformed reconsituted stone window cill.
9. Cream painted timber barge board.
10. Flat gauged brick arch feature above window.
11. Cream painted timber cottage style external door.
12. Vertical timber supports in oak.
13. Curved timber brace in oak.
14. Cream painted timber window.
15. Mortared verge to cropped gable ends
16. Cream painted timber gallows bracket support to porch canopy

Rev B - 291113 - Roof light omitted to North Sectional Elevation in accordance with EBC
Rev A - 090713 - Roof light omitted to front CO comments & sunpipe/solar tube light added as agreed to rear elevation

METROSCAPE DESIGN LTD
Malcolm Stevens BA (Hons) Arch Tech
Shady Oak, 5 Ayerswood
Bursledon Road, Hedge End
Southampton, Hampshire
SO30 0DF
Tel/Fax: 023 80403794
Email : malcstevens@metroscape.co.uk

Project	BOTLEY INSTITUTE CHURCH LANE, BOTLEY HAMPSHIRE SO30 2EJ
Drawing Title	PROPOSED WEST & NORTH ELEVATIONS
Client	MR A JENNINGS

Project No	P12017
Date MAY 2013	Scale 1:100
Drawing No	P05
Revision	A B

This drawing is copyright of the Architectural Consultant & must not be reproduced without permission.