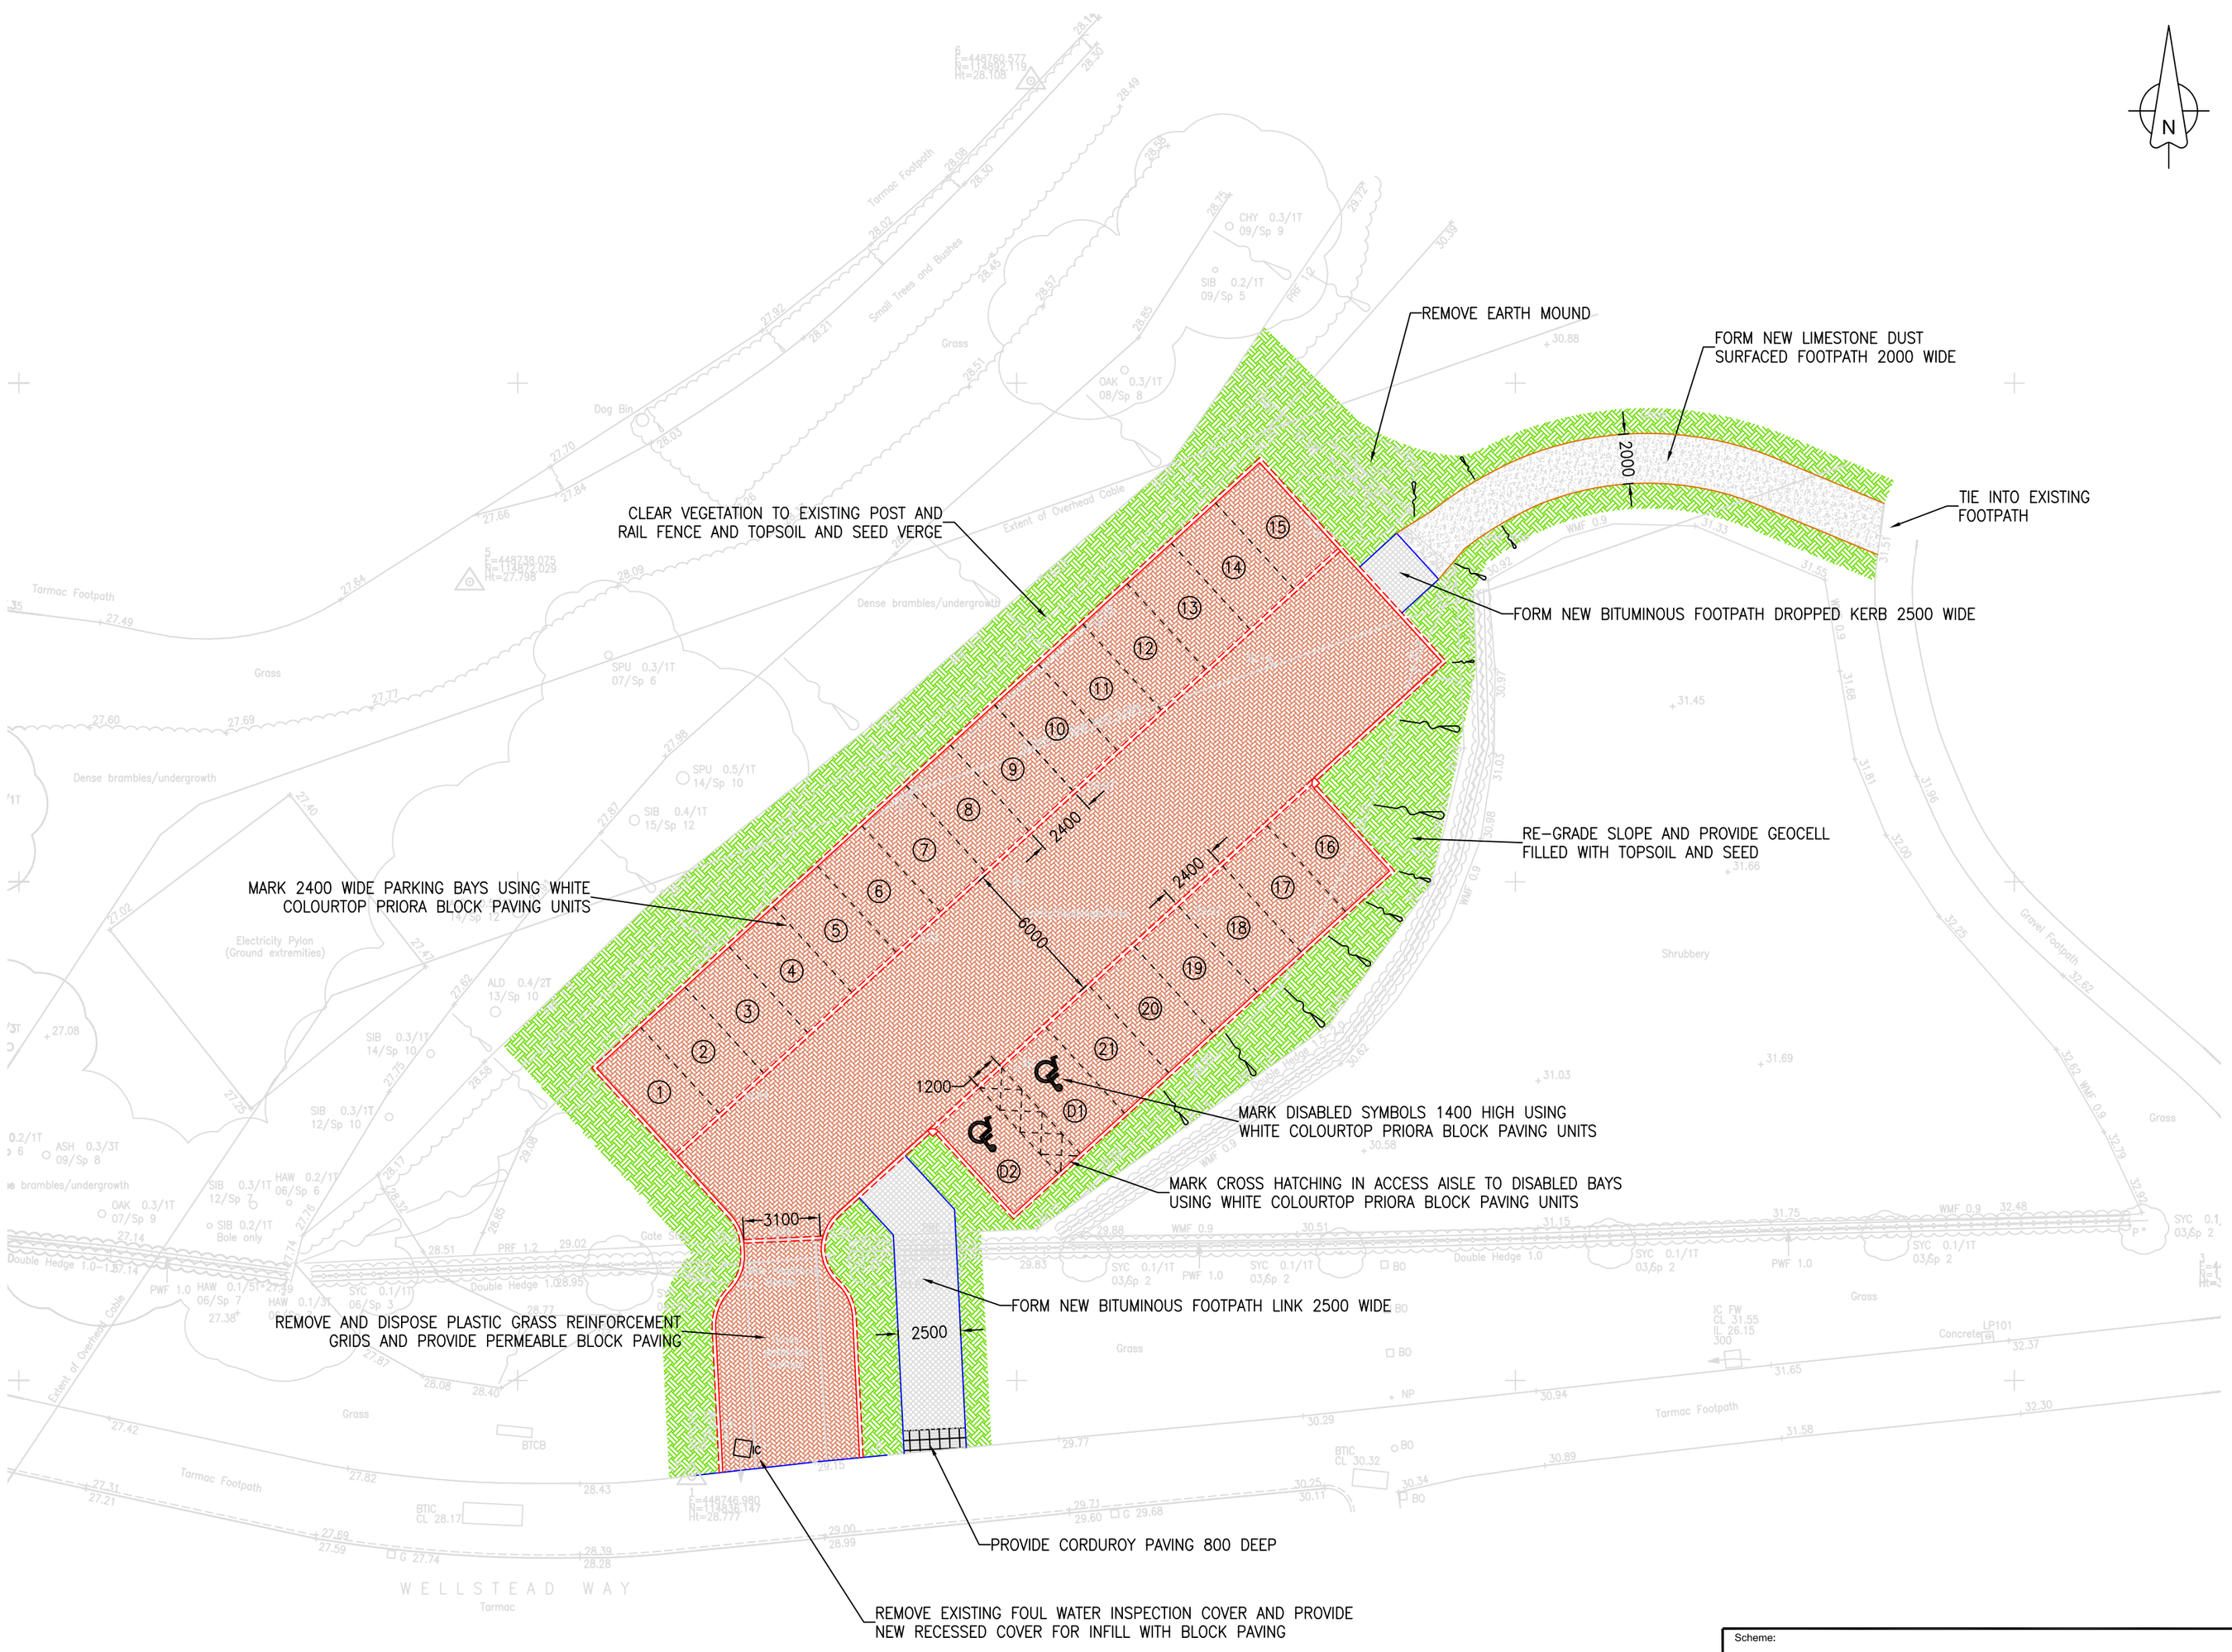


NOTES:

1. ALL DIMENSIONS ARE IN MILLIMETRES UNLESS OTHERWISE STATED.

2. ANY DISCREPANCIES FOUND ON SITE SHOULD BE REPORTED TO THE OVERSEEING ORGANISATION IMMEDIATELY SO THAT CLARIFICATION CAN BE SOUGHT PRIOR TO THE COMMENCEMENT OF WORK.

3. WORKS SHALL BE CARRIED OUT IN ACCORDANCE WITH THE HIGHWAYS AGENCY SPECIFICATION FOR HIGHWAY WORKS AND HCC CONSTRUCTION DETAILS AS STATED UNLESS OTHERWISE SPECIFIED.

4. PERMEABLE BLOCK PAVING SHALL BE MARSHALLS PRIORA BRINDLE COLOURED 200x100x80 LAID ON 50 THICK 2–6mm PRIORA LAYING COURSE AGGREGATE AND 4–20mm PRIORA OPEN GRADED CRUSHED ROCK SUB–BASE. SEE DRAWING EC/01047/006 FOR THICKNESS OF CRUSHED ROCK.

5. BLOCK PAVING SHALL BE FIXED IN RECESSED COVERS WITH RESIN MORTAR BEDDING.

6. A SINGLE STRETCHER COURSE SHALL BE PROVIDED AROUND THE PERIMETER OF EACH AREA OF PERMEABLE BLOCK PAVING BOUNDED BY KERBS AND AROUND IRONWORK.

7. BITUMINOUS FOOTPATH SHALL BE TYPE 1B AS SHOWN ON HCC STD. DETAIL DRAWING NO. HCC9/C/045.

8. CORDUROY PAVING SHALL BE NATURAL COLOURED AND HAVE 4 RAISED RIBS PER 400x400 SLAB LAID AS FOOTWAY TYPE 2 AS SHOWN ON HCC STD. DETAIL DRAWING NO. HCC9/C/045.

9. PATH GRAVEL SHALL BE 20 THICK LIMESTONE DUST SURFACE 0–6mm AGGREGATE LAID ON 150 THICK TYPE 1 SUB–BASE.

10. A GEOTEXTILE ROOT BARRIER SHALL BE LAID TO FOOTPATH FORMATION LEVEL.

11. SLOPES TO CAR PARK SURFACE SHALL BE REINFORCED WITH TERRAM GEOCELL 25/10 100 THICK OR EQUIVALENT.

LEGEND:

- CONSERVATION KERB
- CONSERVATION EDGING
- TIMBER EDGING
- PERMEABLE BLOCK PAVING BRINDLE COLOURED
- FOOTPATH TYPE 1B
- LIMESTONE DUST FOOTPATH
- CORDUROY PAVING
- TOPSOIL AND SEED VERGE
- REALIGNED POST AND RAIL FENCE

Status: DETAIL

Rev:	Date:	Description:	Chkd:
A	NOV 13	CAR PARK ACCESS TO WELLSTEAD WAY WIDENED.	KJD

Scheme:

DOWDS FARM CAR PARK, HEDGE END

Title:

GENERAL SURFACING AND LANDSCAPING DETAILS

Scale @ A2:	Date:	Drawn by:	Checked by:
1:200	AUG 13	GJB	KJD

Drawing No.:	Project No.:	Rev:
EC/01047/004	EC/01047	A

EASTLEIGH BOROUGH COUNCIL

Ed Vokes
BSc (Hons) MCILT MCIHT
Head of Transportation and Engineering
Civic Offices
Leigh Road, Eastleigh
Hampshire. SO50 9YN
Telephone: **(023) 8068 8000**
Fax: **(023) 8062 0908**
Email: **engineers@eastleigh.gov.uk**

Transportation and Engineering Services Unit