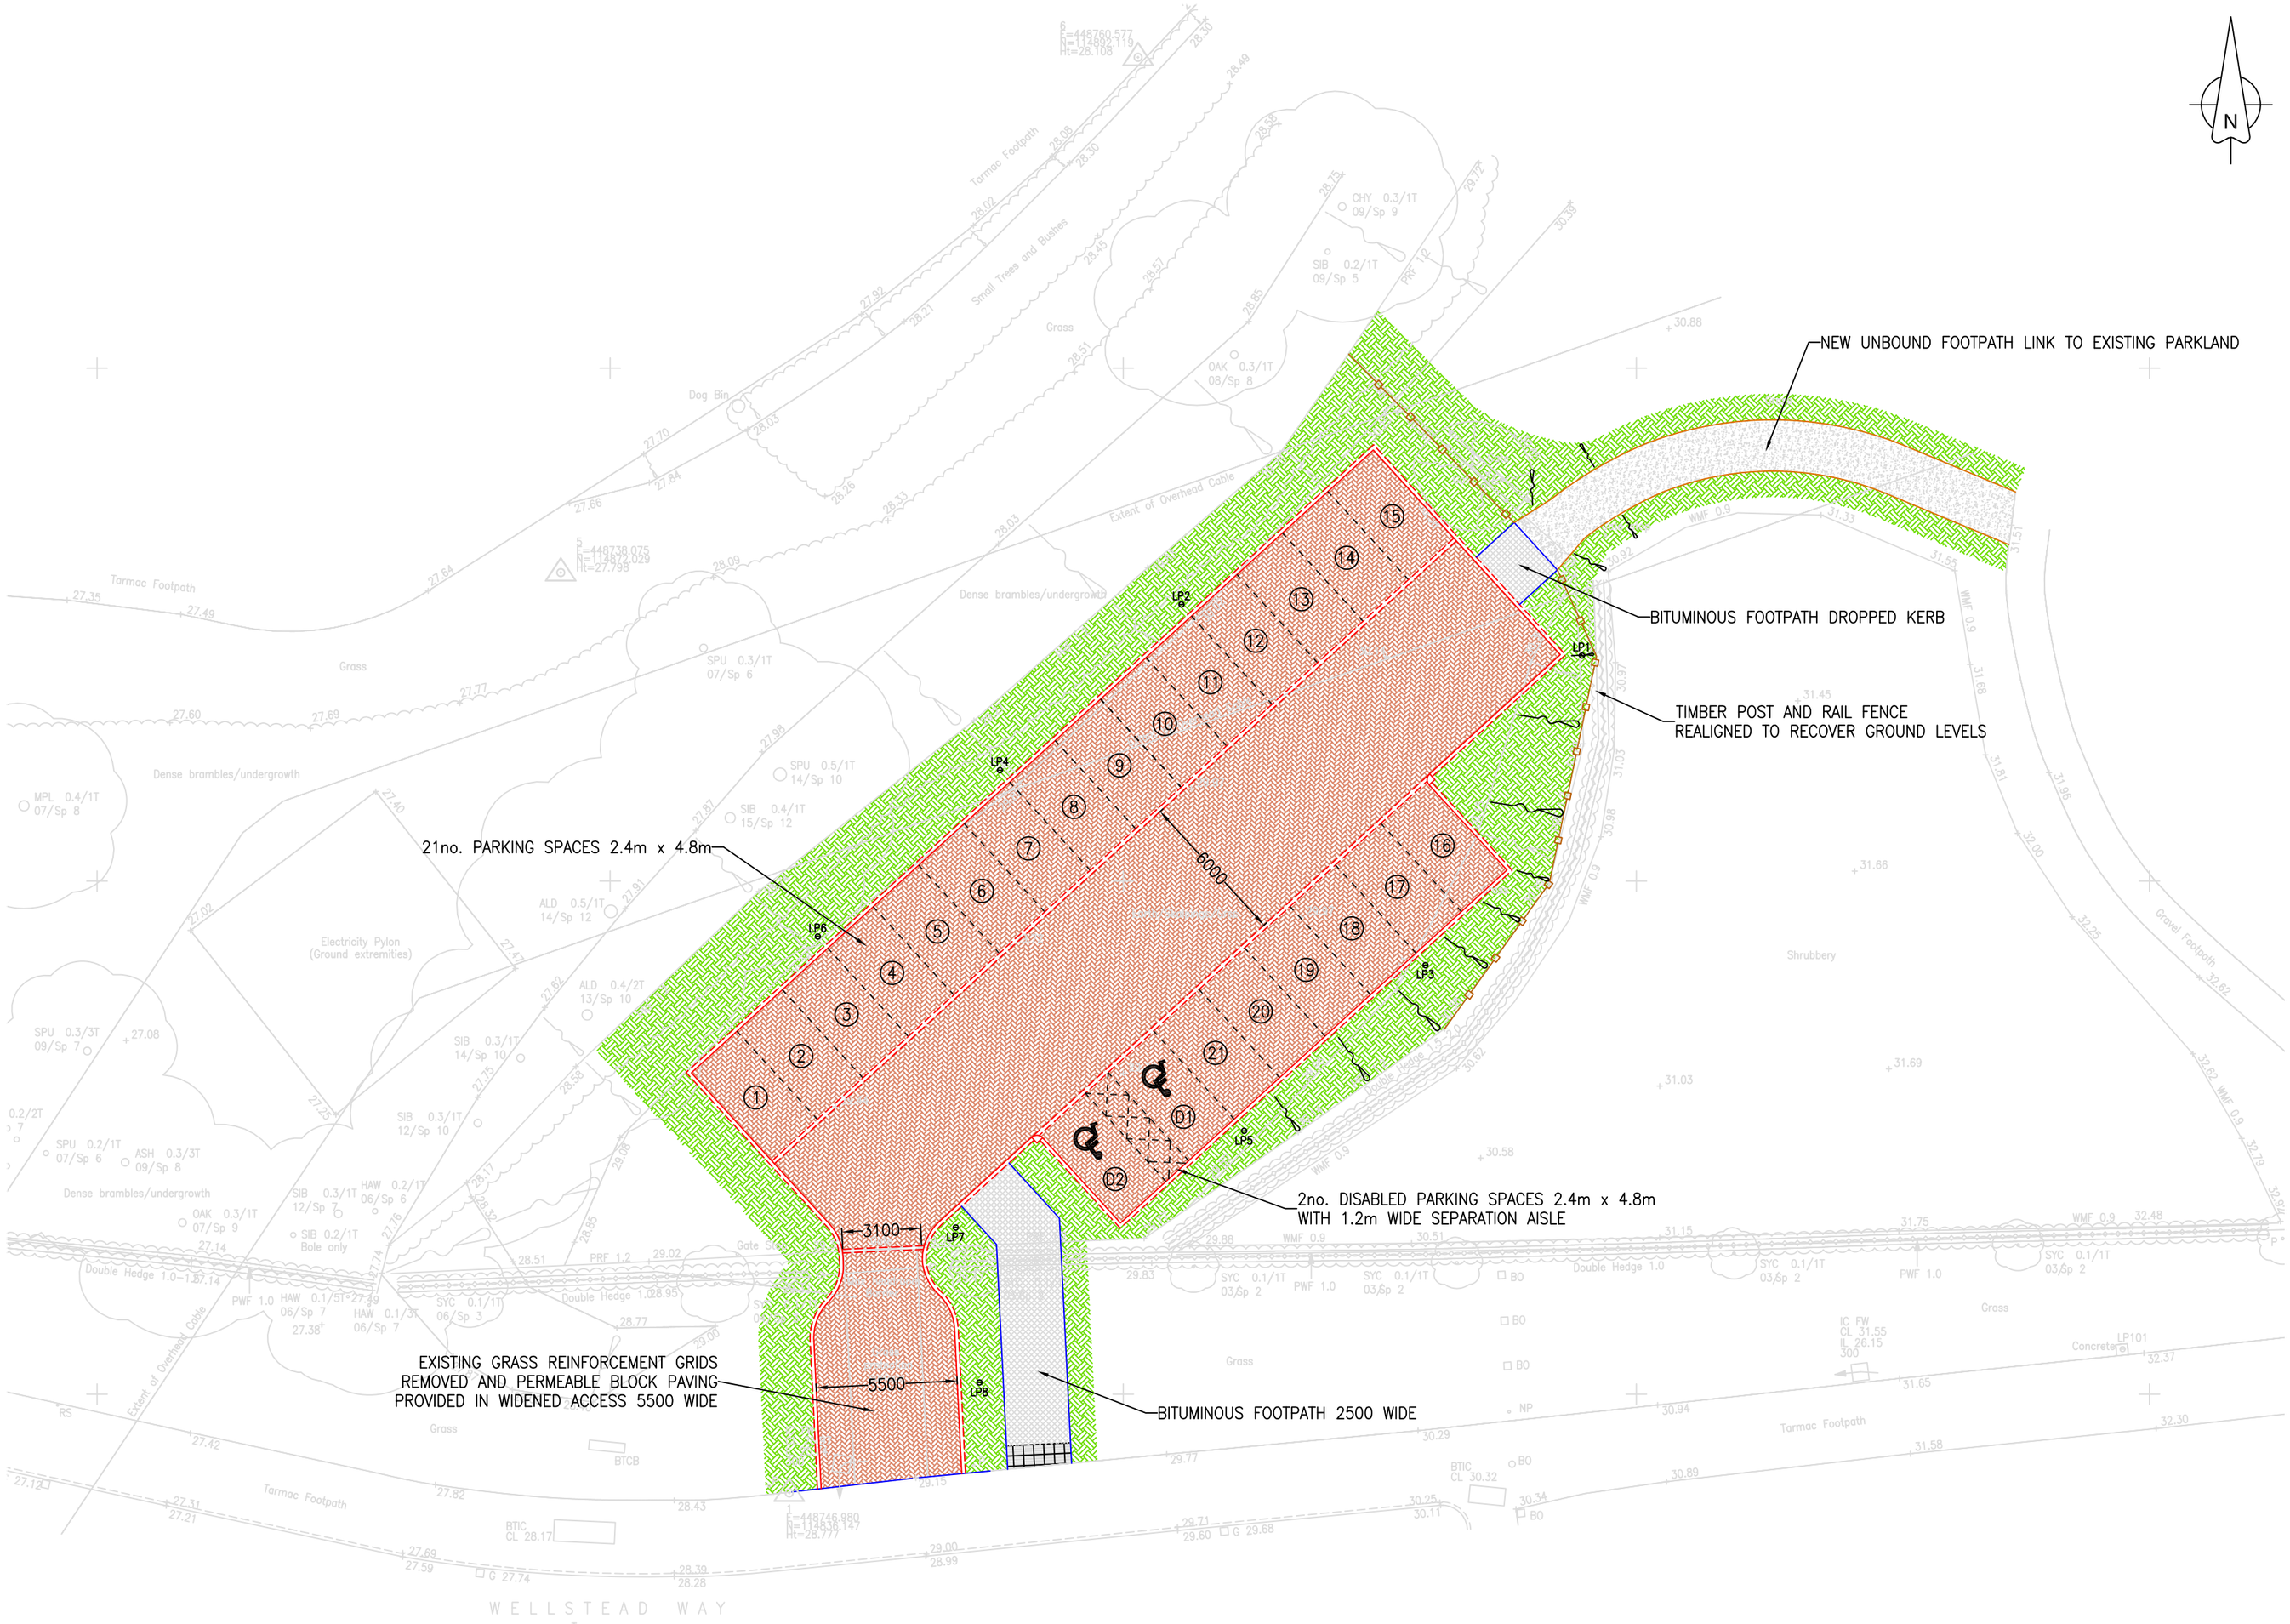


NOTES:

1. ALL DIMENSIONS ARE IN MILLIMETRES UNLESS OTHERWISE STATED.

2. ANY DISCREPANCIES FOUND ON SITE SHOULD BE REPORTED TO THE OVERSEEING ORGANISATION IMMEDIATELY SO THAT CLARIFICATION CAN BE SOUGHT PRIOR TO THE COMMENCEMENT OF WORK.

3. REFER TO THE RELEVANT DRAWING FOR CONSTRUCTION DETAILS.

LEGEND:

- CONSERVATION KERB
- CONSERVATION EDGING
- TIMBER EDGING
- PERMEABLE BLOCK PAVING BRINDLE COLOURED
- BITUMINOUS FOOTPATH
- LIMESTONE DUST FOOTPATH
- CORDUROY PAVING
- TOPSOIL AND SEED VERGE
- REALIGNED POST AND RAIL FENCE
- LP PROPOSED LIGHTING COLUMN

Status: DETAIL

Rev:	Date:	Description:	Chkd:
A	NOV 13	CAR PARK ACCESS TO WELLSTEAD WAY WIDENED.	KJD

EASTLEIGH BOROUGH COUNCIL

Ed Vokes
BSc (Hons) MCILT MCIHT
Head of Transportation and Engineering
Civic Offices
Leigh Road, Eastleigh
Hampshire. SO50 9YN
Telephone: **(023) 8068 8000**
Fax: **(023) 8062 0908**
Email: **engineers@eastleigh.gov.uk**

Transportation and Engineering Services Unit

Scheme: DOWDS FARM CAR PARK, HEDGE END

Title: GENERAL ARRANGEMENT

Scale @ A2:	Date:	Drawn by:	Checked by:
1:200	AUG 13	GJB	KJD

Drawing No.:	Project No.:	Rev:
EC/01047/001	EC/01047	A