
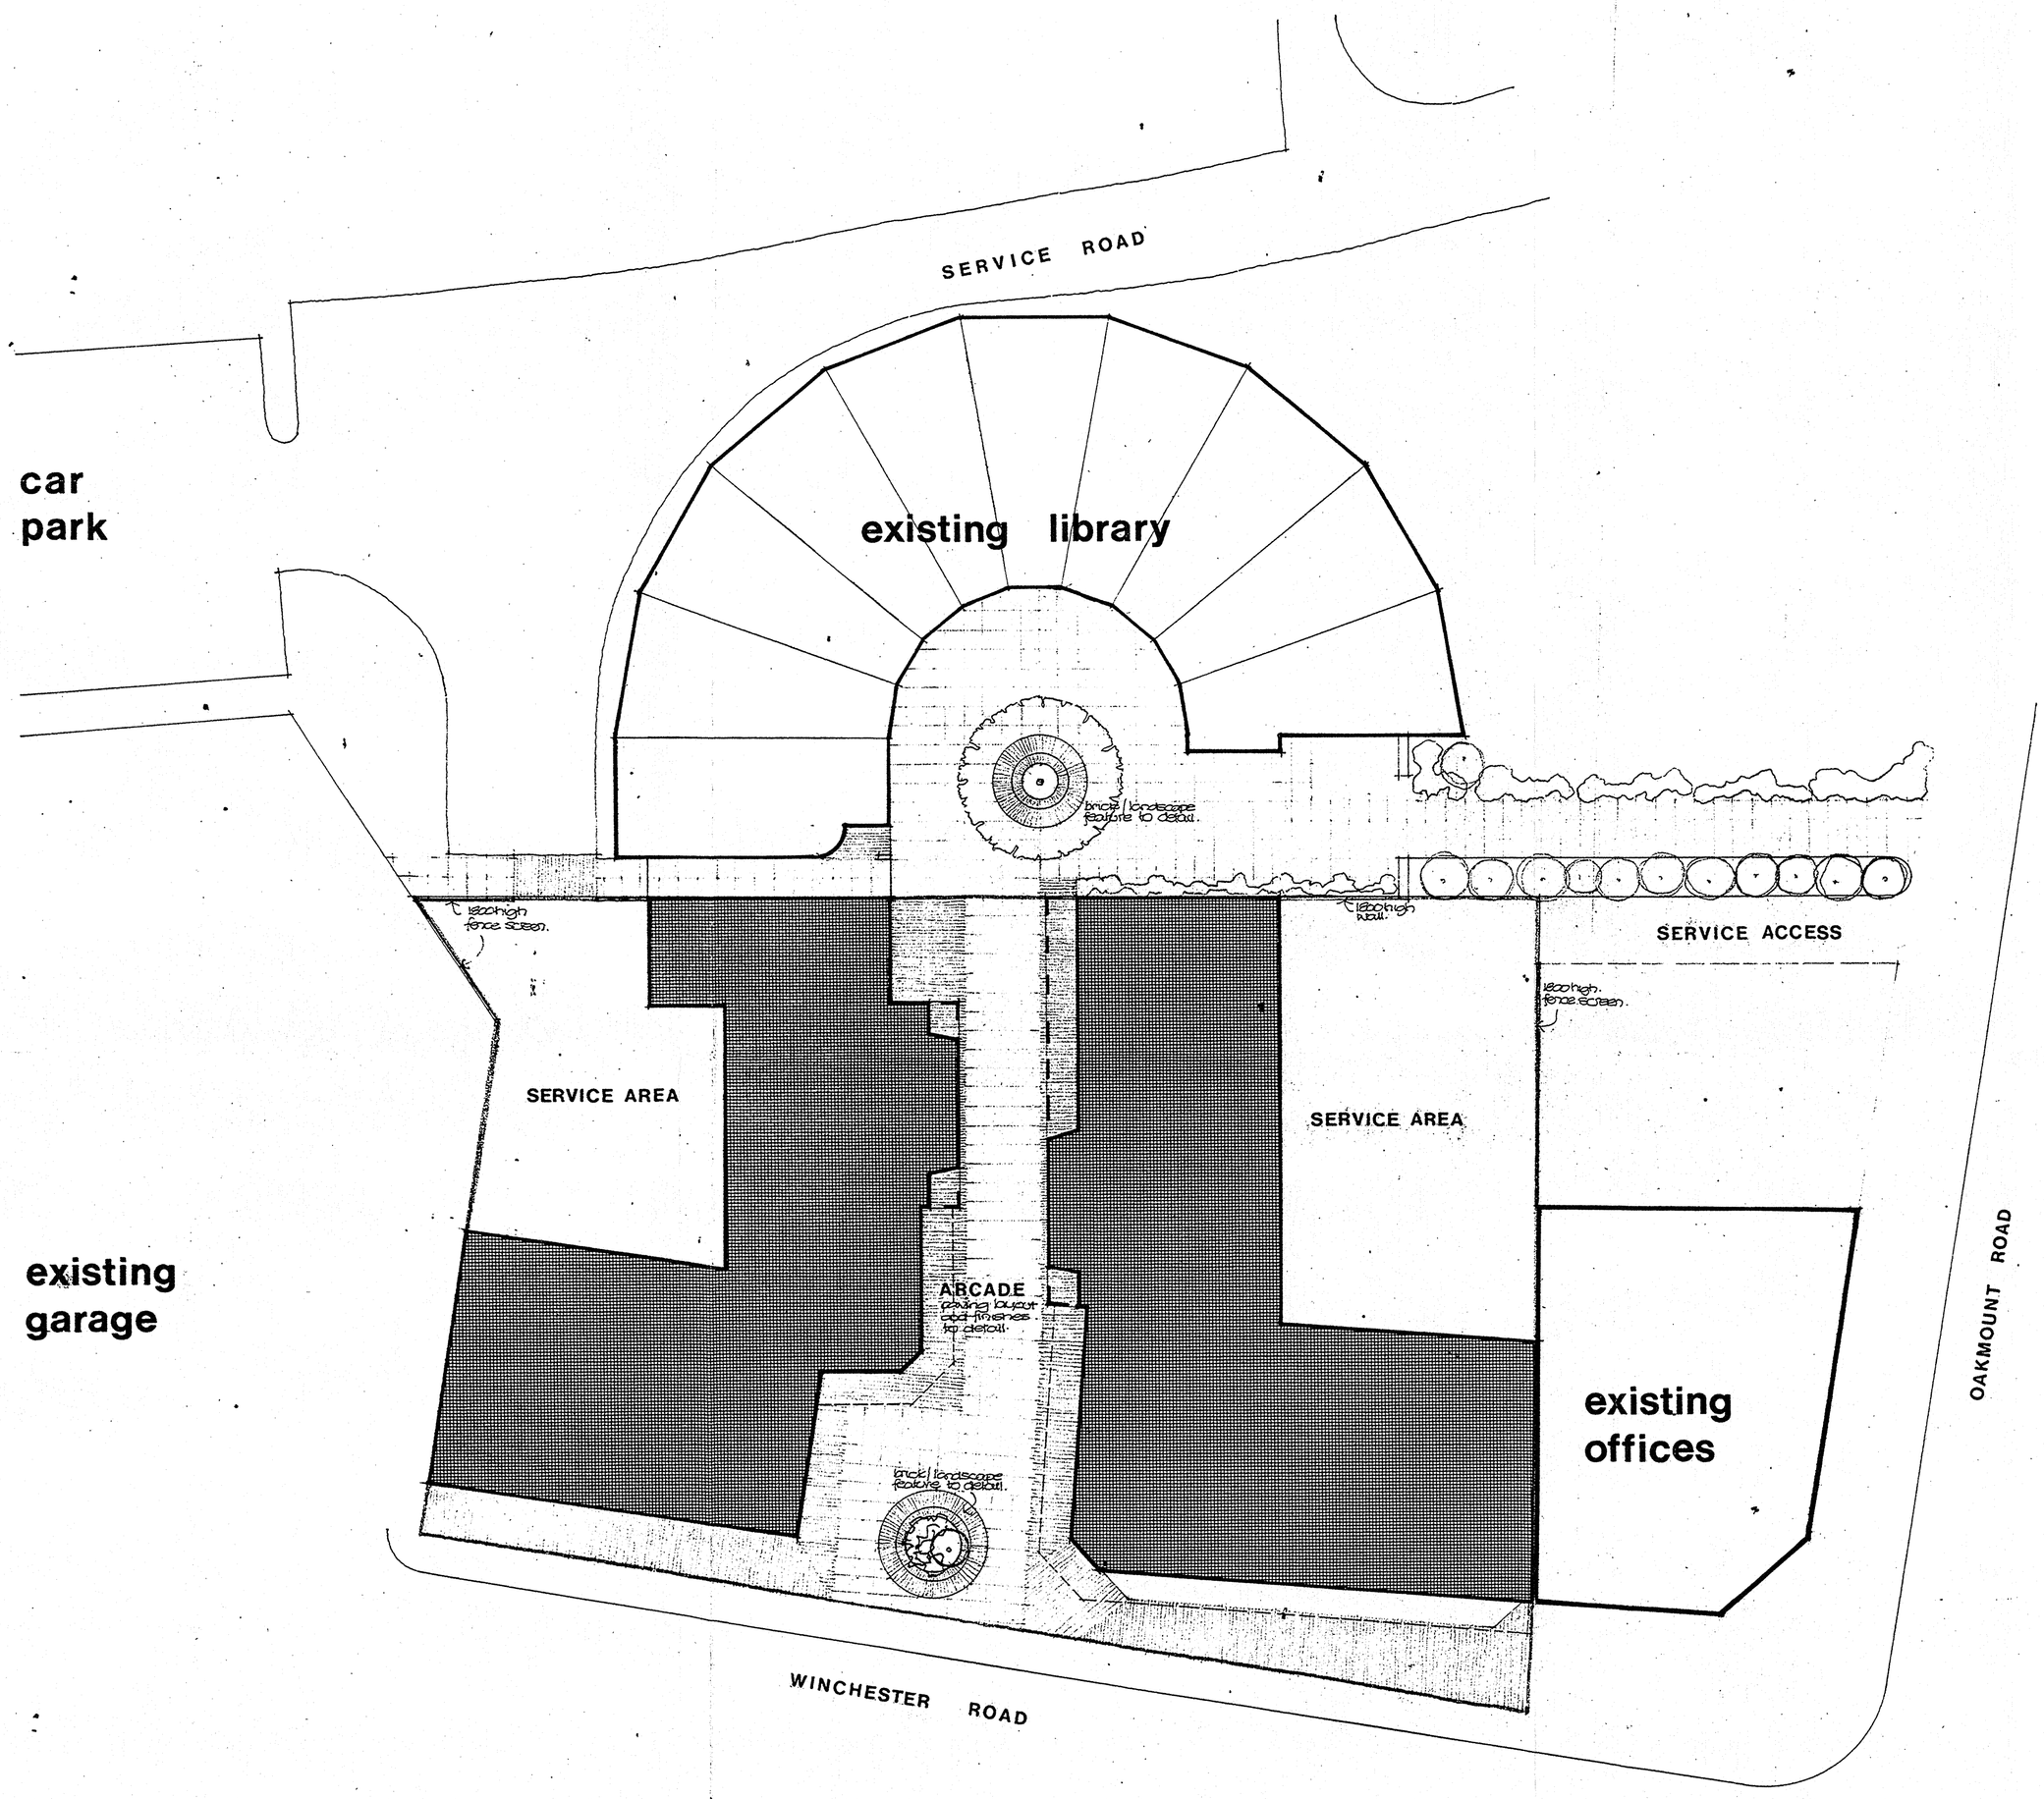


SITE LAYOUT 1:200

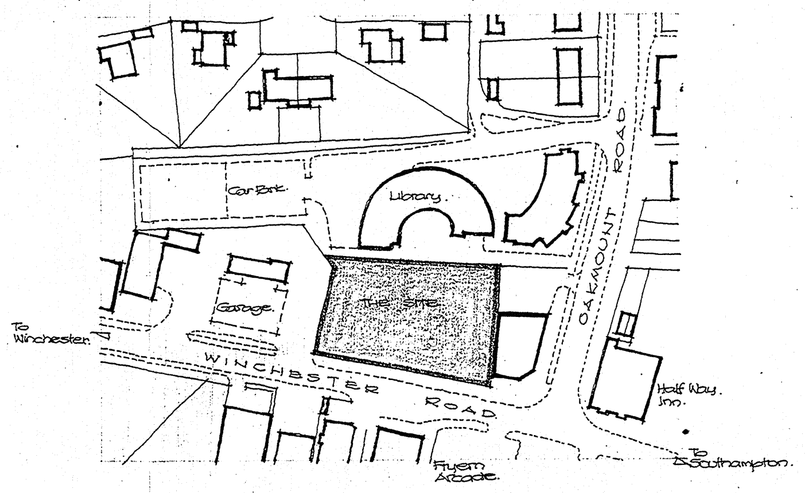

LOCATION PLAN 1:1250

PROPOSED CONVERSION of OFFICES TO RESIDENTIAL ABOVE SHOPS AT THE MALL, CHANDLERS FORD, NOVEMBER 2013

SITE LAYOUT & LOCATION PLAN

PROPOSED DEVELOPMENT.
WINCHESTER ROAD
CHANDLERS FORD. - HANTS.
FOR.
A. C. ENGLISH
DEVELOPMENTS LTD.

Do not scale this drawing.
Use written dimensions only.
All dimensions to be checked on site prior to commencement of work.

This drawing is the copyright of THREE D DESIGNS and may not be copied, altered, or reproduced in any way without their written authority.

THREE D DESIGNS
Plumtree Cottage : 1 Brook Lane : Botley
Southampton. : Tel: No. Botley 5239.

Scale: as shown. : Date: October 1986

Drawing No.: 379-04.