GRAPHICS SCHEDULE - "G"

DESIGN ID	COUNT	DESCRIPTION	RESP.	COMMENTS
GRAPHICS - ART				
XA001	1	ARTWORK 1 - PAPER BLOCK IMAGES	SBUX	BY IGMA. SEE ART DETAILS
XA002	1	ARTWORK 2 - PAPER BLOCK IMAGES	SBUX	BY IGMA. SEE ART DETAILS
XA003	1	ARTWORK 3 - PAPER BLOCK IMAGES	SBUX	BY IGMA. SEE ART DETAILS
XA004	1	ARTWORK 4 - PAPER BLOCK - IMAGES	SBUX	BY IGMA. SEE ART DETAILS
XA005	1	ARTWORK 5- PAPER BLOCK - IMAGES	SBUX	BY IGMA. SEE ART DETAILS
XA006	1	ARTWORK 6- PAPER BLOCK - IMAGES	SBUX	BY IGMA. SEE ART DETAILS
XA008	1	ARTWORK 8 - VINYL APPLIED LETTERS	SBUX	BY IGMA. SEE ART DETAILS
XA009	1	ARTWORK 9 - VINYL APPLIED LETTERS	SBUX	BY IGMA. SEE ART DETAILS
XA010	1	ARTWORK 10 - VINYL APPLIED LETTERS	SBUX	BY IGMA. SEE ART DETAILS
XA101	1	"Starbucks Coffee Company" - LETTERS 250MM H - PAINTED ONTO TILES - WHITE	SBUX	BY PAUL SWEENEY
GRAPHICS - MENU				
12837	5	Menu Board - 1 Front Panel Insert Style	SBUX	
12838	1	Menu Board - Daily Offering Chalkboard Front Panel Rectangular	SBUX	
12839	6	Menu Board - Universal Mounting Hardware for Front Panels	SBUX	
GRAPHICS - OTHER				
13286	1	COMMUNITY BOARD MAGNETIC MED WARM BROWN WD0004 - 32X25IN 815X637MM	SBUX	

SPECIALTY EQUIPMENT SCHEDULE - "E"

DESIGN ID	COUNT	DESCRIPTION	RESP.	COMMENTS
COOLING				
10267	2	FRIDGE UNDERCOUNTER 1 DOOR - 27IN 685MM	SBUX	FOSTERS
10473	1	FRIDGE UNDERCOUNTER 2 DOOR - 48IN 1220MM	SBUX	FOSTERS
12293	3	Fridge Reach In 1 Door - 28in 700mm	SBUX	FOSTERS
12618	1	FRIDGE UNDERCOUNTER 1 DOOR WITH SHELF - 27IN 685MM	SBUX	FOSTERS
EQUIPMENT				
10372	1	BREWER SINGLE SOFT HEAT	SBUX	
10724	1	GRINDER GRINDMASTER	SBUX	
10856	1	BREWER SERVER SOFT HEAT	SBUX	
11070	1	Dishwasher Sanitizer	SBUX	
12407	1	OVEN TURBOCHEF NEXT GENERATION	SBUX	
12508	2	BLENDER QUIET MODEL ON COUNTER	SBUX	
12694	2	ESPRESSO MACHINE MASTRENA	SBUX	
XE007	1	DISHWASHER WHEELS	23.5	SUPPLIER: http://www.alwayse.co.uk
FOOD CASE				
XE001	2	TALLBOY MULTIDECK PRO 900MM	SBUX	FOSTERS
XE002	1	FOOD CASE - SERVICE AMBIENT - 35IN 900MM - SST	SBUX	CASEWORK AND FOOD CASE SUPPLIERS TO LIASE TO ENSURE FRONT PANELS ARE FLUSH. SOLID SURFACE TOP CORIAN NOCTURNE, FRONT PANELS WD0015
ICE				
10344	1	ICE - BIN DROP IN 90LB 40KG	SBUX	
10971	1	Ice - Machine 625lb Air Cooled Side Vent	SBUX	
XE006	1	ICE BIN - 365lb ON SS STAND	SBUX	
OTHER				
10314	1	SCALE DIGITAL WITH ADJUSTABLE DISPLAY MOUNT	SBUX	
10467	1	File Cabinet 2 Drawer	23.5	
10667	3	2 Comp Locker	23.5	
11115	1	SOAP DISPENSER SINK MOUNTED	SBUX	
WC ACCESSORIES				
10099	3	TOILET PAPER HOLDER	GC	
10947	3	SOAP DISPENSER - WALL MOUNTED	GC	
XE003	3	VERTICAL GRAB RAIL	GC	
XE004	1	HORIZONTAL GRB RAIL	GC	
XE005	1	DROP DOWN GRAB RAIL	GC	

DATA DEVICE SCHEDULE - "A"

DESIGN ID	COUNT	DESCRIPTION	RESP.	COMMENTS
10005	1	Music System	23.5	
10076	1	Amplifier	23.5	
DATA				
10000	1	PHONE 1 LINE	23.5	
POINT OF SALE				
10003	2	REGISTER FULL SIZE	23.5	
10014	2	POS PRINTER	23.5	
10029	4	POS BANK	23.5	

B

FURNITURE SCHEDULE - "F"

DESIGN ID	COUNT	DESCRIPTION	RESP.	COMMENTS
E000	1	Desk - Managers Workstation - 60x30x30in - Almond Laminate	-	RE-USE EXISTING
E001	1	Desk - Managers Workstation Shelves Wall Mounted - Almond Laminate	-	RE-USE EXISTING
E002	1	Desk - Managers Workstation Keyboard Tray - Black Plastic	-	RE-USE EXISTING
XF009	8	OTTOMAN - CUBE - CREST SELVAGGIO HONEY	SBUX	ECLIPSE
XF010	4	OTTOMAN - CUBE - SERAFINI SER812 EGGPLANT	SBUX	ECLIPSE
BANQUETTE				
XF001	1	BANQUETTE - 3050MM LONG - MITRED CORNER. SEAT: LEATHER SERAFINI SER812 EGGPLANT BY CC LEATHERS. BACK CUSHION: LEATHER CREST SELVAGGIO HONEY	SBUX	TIMBER BASE - WD0015. CHECK DIM ON SITE. CORNER ANGLED TO FIT WALL
XF002	1	BANQUETTE - 1125MM LONG - MITRED CORNER. SEAT: LEATHER SERAFINI SER812 EGGPLANT BY CC LEATHERS. BACK CUSHION: LEATHER CREST SELVAGGIO HONEY	SBUX	TIMBER BASE - WD0015. CHECK DIMENSIONS ON SITE. CORNER TO BE MITRED TO MEET OTHER BANQUETTE
XF003	1	BANQUETTE - 3905MM LONG - MITRED CORNER. SEAT: LEATHER SERAFINI SER812 EGGPLANT BY CC LEATHERS. BACK CUSHION: LEATHER CREST SELVAGGIO HONEY	SBUX	TIMBER BASE - WD0015. CHECK DIMENSIONS ON SITE. CORNER TO BE MITRED TO MEET OTHER BANQUETTE
CHAIR				
12146	24	CHAIR - CAFE SLATTED METAL SUITE WITH ARMS - BLACK MT0028	SBUX	OUTDOOR CHAIRS
12181	20	CHAIR - STOOL 29IN 735MM INDUSTRIAL - DISTRESSED DARK BROWN PRESSBOARD WD0012	SBUX	
12377	8	CHAIR - LOUNGE WOOD ARM CAPS AND NAILHEADS - TAUPE NATURAL F0019	SBUX	NAIL HEADS RELATING TO CHAIR RAIL HEIGHT
12661	26	CHAIR - CAFE HORIZONTAL RUNGS - DISTRESSED DARK WARM BROWN WD0001	SBUX	
XF013	2	CHAIR - LOUNGE WOOD ARM CAPS AND NAILHEADS - RE-UPHOLSTERED: KVADRAT DIVINA 783	SBUX	RE-UPHOLSTERED VERSION OF 12377
XF014	2	HIGH BABY CHAIR	23.5	SKU I 011000368
COUCH				
12383	4	SOFA WOOD ARM CAPS AND NAILHEADS - 60IN 1525MM - TAUPE WOVEN F0035	SBUX	
XF012	1	SOFA WOOD ARM CAPS AND NAILHEADS - 60IN 1525MM - REUPHOLSTERED KVADRAT DIVINA 783	SBUX	RE-UPHOLSTERED VERSION OF 12383
TABLE				
10513	8	TABLE - CAFE METAL SUITE ROUND - 28IN 710MM - BLACK MT0028	SBUX	
12220	13	TABLE - BASE CAFE DOME ACCENT - 12X28IN 305X710MM - DARK RED MT0017	SBUX	
12337	13	TABLE - OCCASIONAL X BASE - AGED WARM GREY CM0002	SBUX	
XF011	13	TABLE - TOP SQUARE - 24IN 610MM - WD0015	GC	
TABLE LEGS				
XFL01	1	PERCH TABLE METAL LEGS - 40x40MM HOLLOW BOX SECTION	23.5	WITH BRACES TOP AND BOTTOM. OFFEST CENTRAL LEG TO ALLOW CHAIR POSITIONING AS SHOWN.
XFL02	2	40 BOX SECTION MT0011 LEG - 1020MM H X 565MM W	23.5	MT0011. ADD CENTRAL BRACES AS REQUIRED
XFL02	1	COM. TABLE METAL LEGS - 40x40MM HOLLOW BOX SECTION	23.5	
XFL03	1	COM. TABLE METAL LEGS - 40x40MM HOLLOW BOX SECTION	23.5	MT0011
TABLE TOP				
XF004	1	PERCH TABLE TOP - 3000X585X40MM	23.5	WD0015. TABLE TOP 1060MM HIGH
XF005	1	CUSTOM COMMUNITY TABLE TOP - 3000MM X 700MM X 40MM	23.5	WD0015. TABLE TOP 725MM HIGH
XF006	1	CUSTOM COMMUNITY TABLE TOP - 1800MM X 700MM X 40MM	23.5	WD0015. TABLE TOP 725MM HIGH
XF007	1	COMBINED PERCH / CONDIMENT TOP - SEE SHEET I-5001 FOR FULL DETAILS. PERCH TOP WD0015, CONDIMENT TOP CORIAN NOCTURN	GC/ SBUX	CASEWORK SUPPLIER TO PROVIDE CONDIMENT UNIT, ANGLO TO PROVIDE PERCH TABLE. BOTH TO LIASE TO ENSURE THAT MATERIALS, DETAILS AND FIXINGS MATCH

B

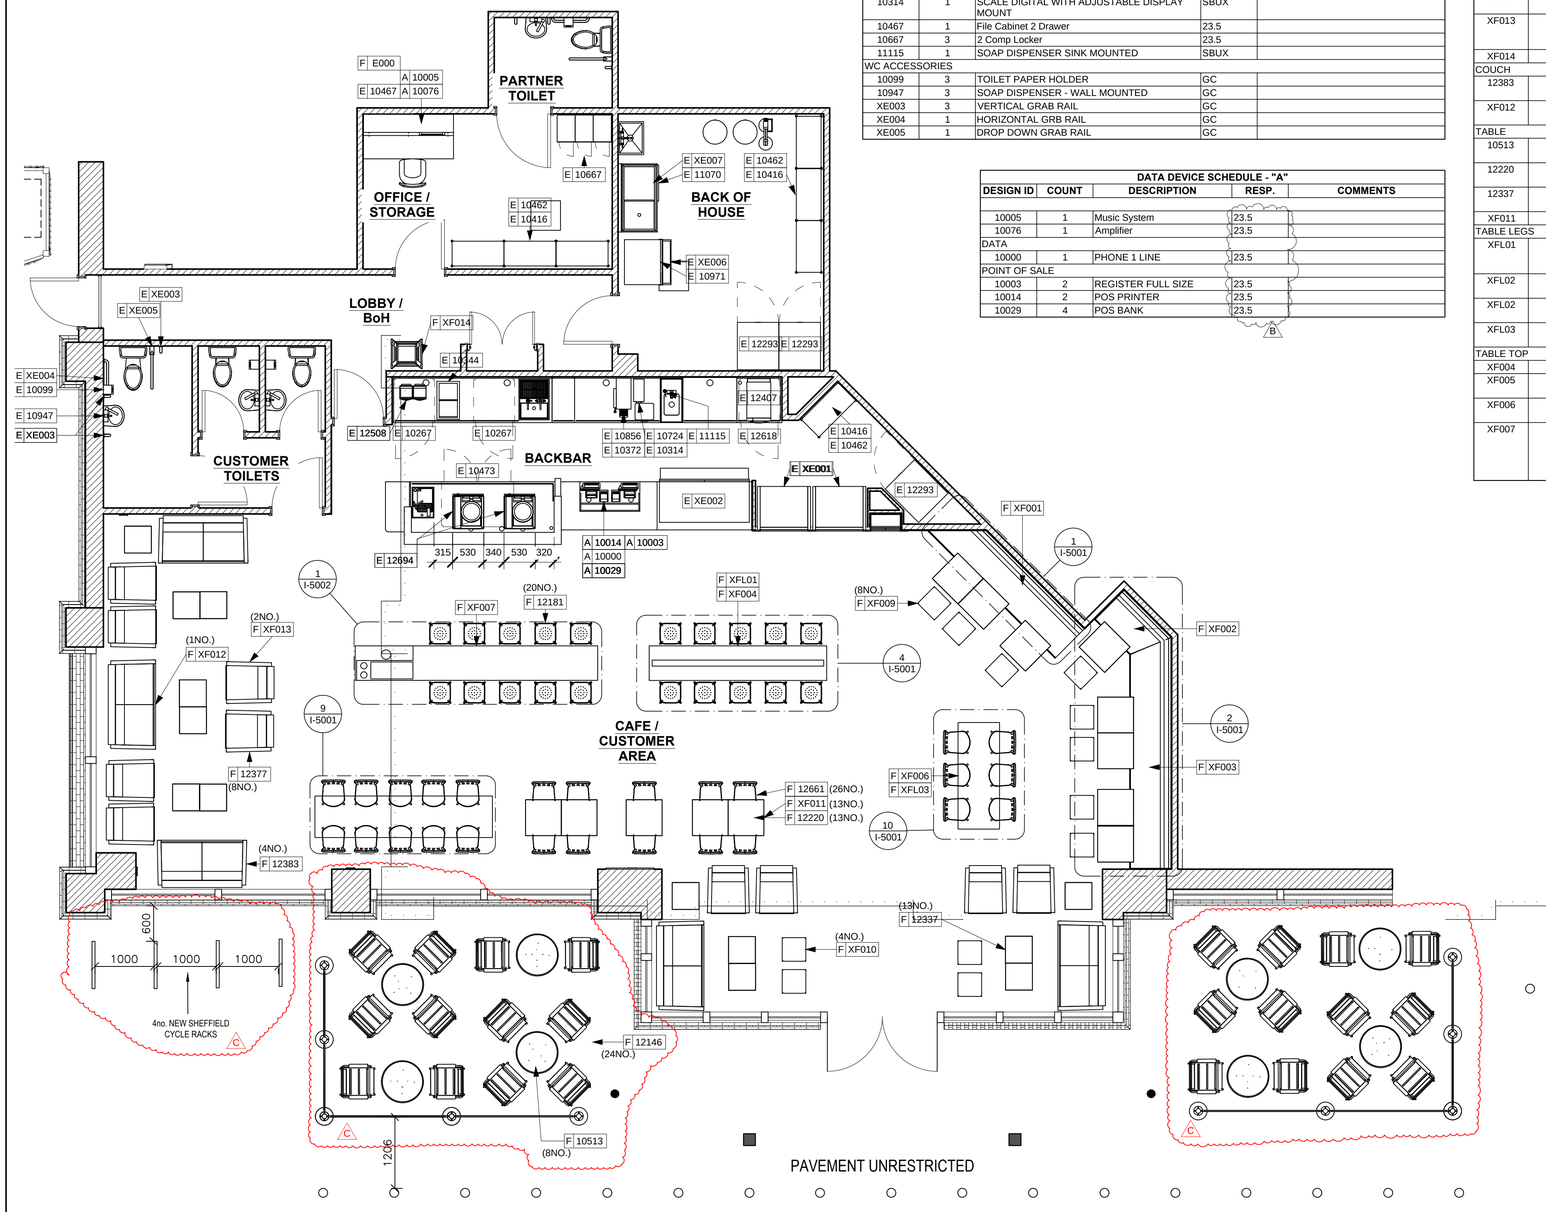

FF AND E PLAN NOTES

A. GENERAL CONTRACTOR TO SCHEDULE WITH LOCAL REFRIGERATION CONTRACTOR TO CONDUCT INITIAL FOOD CASE START-UP AND TESTING. FOR APPROVED CONTRACTOR, CONTACT VENDOR.

B. THE SPACE IS SERVED BY THE MUNICIPAL WATER AND SEWER SYSTEM UNLESS OTHERWISE NOTED.

C. ALL EQUIPMENT AND INSTALLATION WILL MEET NATIONAL SANITATION FOUNDATION STANDARDS OR EQUIVALENT.

D. EQUIPMENT UNITS SHALL CONTAIN NO EXPOSED THREADS, EMBELLISHMENTS OR OVERHANGING EDGES THAT SERVE AS PLACES FOR ACCUMULATION OF DUST, DIRT AND DEBRIS.

E. WARMING OVEN(S) SHOWN FOR PERMITTING PURPOSES. INSTALLATION AT STORE OPENING TO BE VERIFIED BY STARBUCKS CONSTRUCTION REPRESENTATIVE.

F. EACH HAND WASHING SINK WILL HAVE A SINGLE SERVICE TOWEL AND SOAP DISPENSER, AND ALL HAND SINKS TO HAVE A COMBINATION FAUCET OR PREMIXING FAUCET.

G. FOR PLUMBING FIXTURES, REFER TO THE PLUMBING DESIGN PLAN. FOR DATA DEVICE SCHEDULE, REFER TO THE ELECTRICAL DESIGN PLAN.

SHEET NOTES

1. SECURE LOCKERS TO WALL.

2. PLACE FIRE EXTINGUISHER IN WORKROOM PER FIRE INSPECTOR.

1 GROUND FLOOR - FURNITURE, FIXTURES, AND EQUIPMENT PLAN

Scale: 1 : 50

DESIGN DEVELOPMENT ONLY - NOT INTENDED FOR CONSTRUCTION

©2011 STARBUCKS COFFEE COMPANY

STARBUCKS COFFEE COMPANY
BUILDING 4, CHISWICK PARK
566 CHISWICK HIGH ROAD
LONDON - W4 5YE
020 8834 5000

THESE DRAWINGS AND SPECIFICATIONS ARE CONFIDENTIAL AND SHALL REMAIN THE SOLE PROPERTY OF STARBUCKS CORPORATION, WHICH IS THE OWNER OF THE COPYRIGHT IN THIS WORK. THEY SHALL NOT BE REPRODUCED (IN WHOLE OR IN PART), SHARED WITH THIRD PARTIES OR USED IN ANY MANNER ON OTHER PROJECTS OR EXTENSIONS TO THIS PROJECT WITHOUT THE PRIOR WRITTEN CONSENT OF STARBUCKS CORPORATION. THESE DRAWINGS AND SPECIFICATIONS ARE INTENDED TO EXPRESS DESIGN INTENT FOR A PROTOTYPICAL STARBUCKS STORE (WHICH IS SUBJECT TO CHANGE AT ANYTIME) AND DO NOT REFLECT ACTUAL SITE CONDITIONS. NEITHER PARTY SHALL HAVE ANY OBLIGATION NOR LIABILITY TO THE OTHER (EXCEPT STATED ABOVE) UNTIL A WRITTEN AGREEMENT IS FULLY EXECUTED BY BOTH PARTIES.

ARCHITECT OF RECORD

THIS DRAWING IS A DESIGN DEVELOPMENT DOCUMENT. SITE SPECIFIC MODIFICATIONS MADE UNDER THE RESPONSIBLE CHARGE OF THE ARCHITECT AND/OR ENGINEER-OF-RECORD WILL BE REQUIRED PRIOR TO USING THIS DOCUMENT FOR BIDDING, PERMITTING, OR CONSTRUCTION.

Revision Schedule

Rev	Date	By	Description
A	03-10-13	EV	EXTERNAL SEATING/BARRIERS/CASH CORRAL
B	11-10-13	EV	REVISED AS PER 23.5 DEGREES & LD COMMENTS
C	18-11-13	EV	AMENDMENTS FOLLOWING LPA COMMENTS

PROJECT NAME: HEDGE END - SOUTHAMPTON 23.5 DEGREES

PROJECT ADDRESS: UNIT 3 HEDGE END RETAIL PARK SOUTHAMPTON S030 4RT

STORE #:	-TBC-
PROJECT #:	61201-001
CONCEPT:	
PALETTE:	
ISSUE DATE:	
DESIGN MANAGER:	LYNN DAY
LEED® AP:	
PRODUCTION DESIGNER:	DU
CHECKED BY:	

SHEET TITLE: FF AND E PLAN

SCALE: 1 : 50

SHEET NUMBER: I-1105

K:\Projects\STARBUCKS CORP\EE\Starbucks - Hedge Ends, DIU\SBUX_Hedge End - DIU.rvt

14/11/2013 13:09:34