

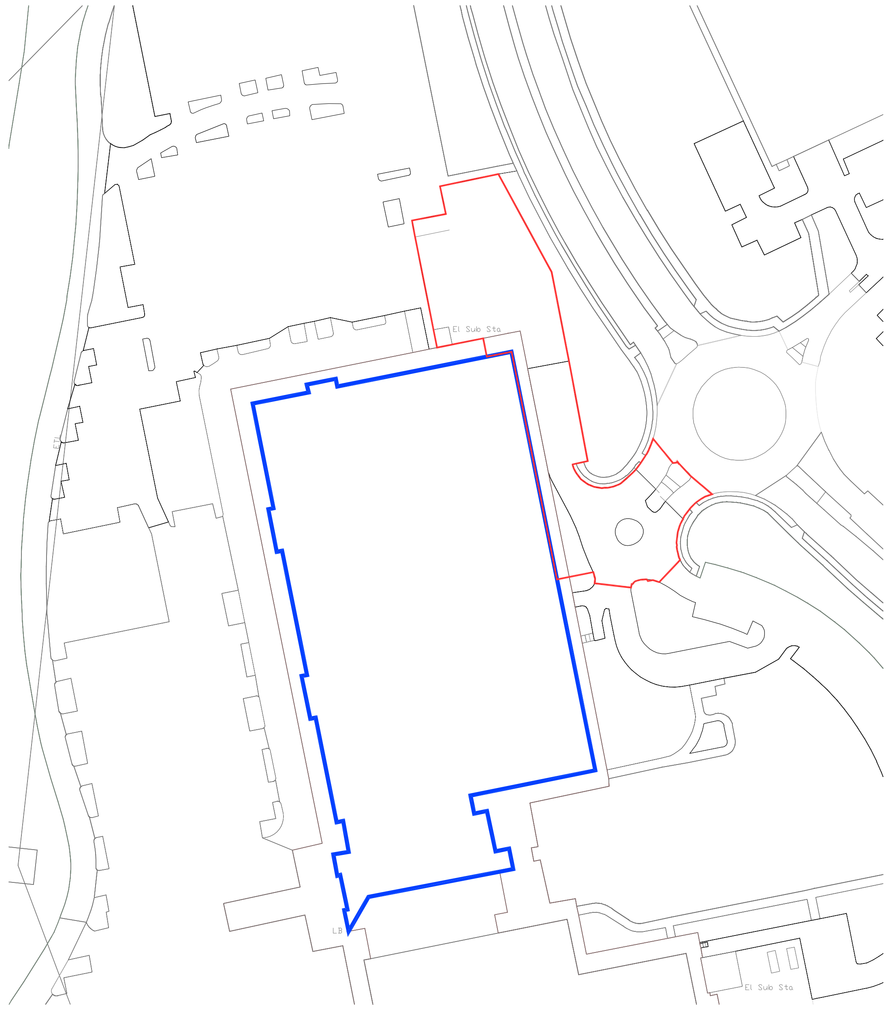



LOCATION PLAN
SCALE 1:1250

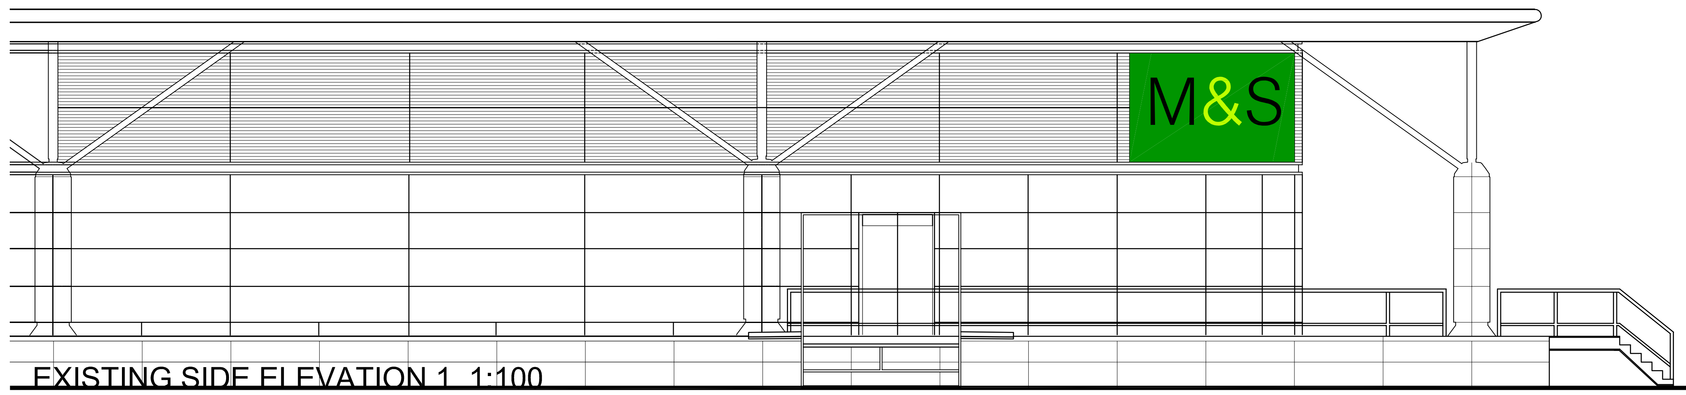


EXISTING SIDE ELEVATION 1 1:100

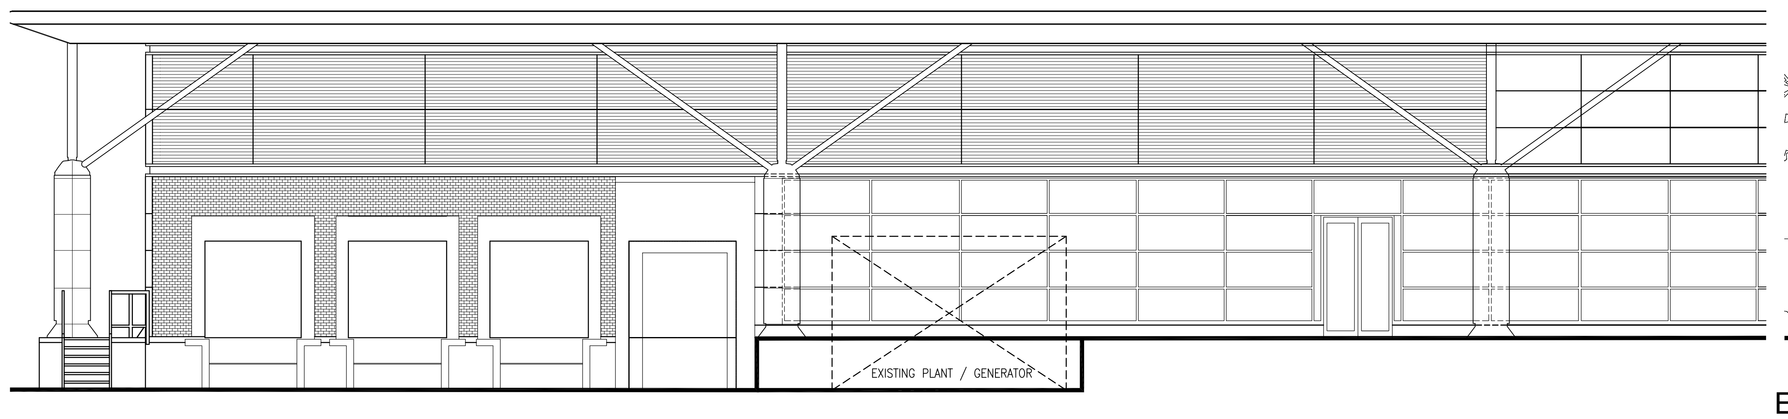

EXISTING REAR ELEVATION 2 1:100

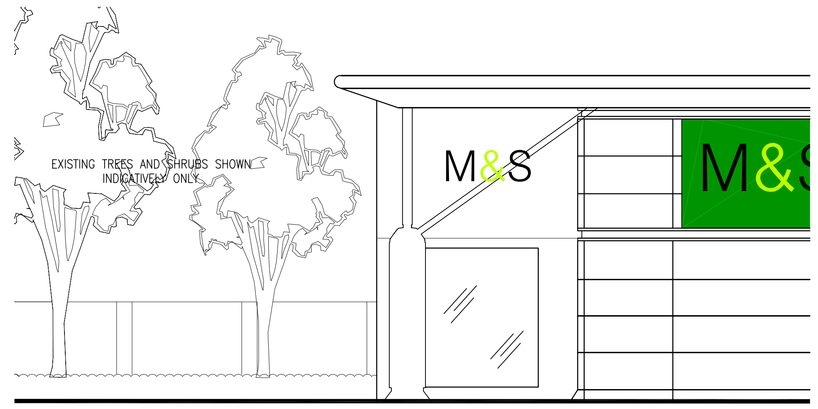

EXISTING WEST ELEVATION 1:100

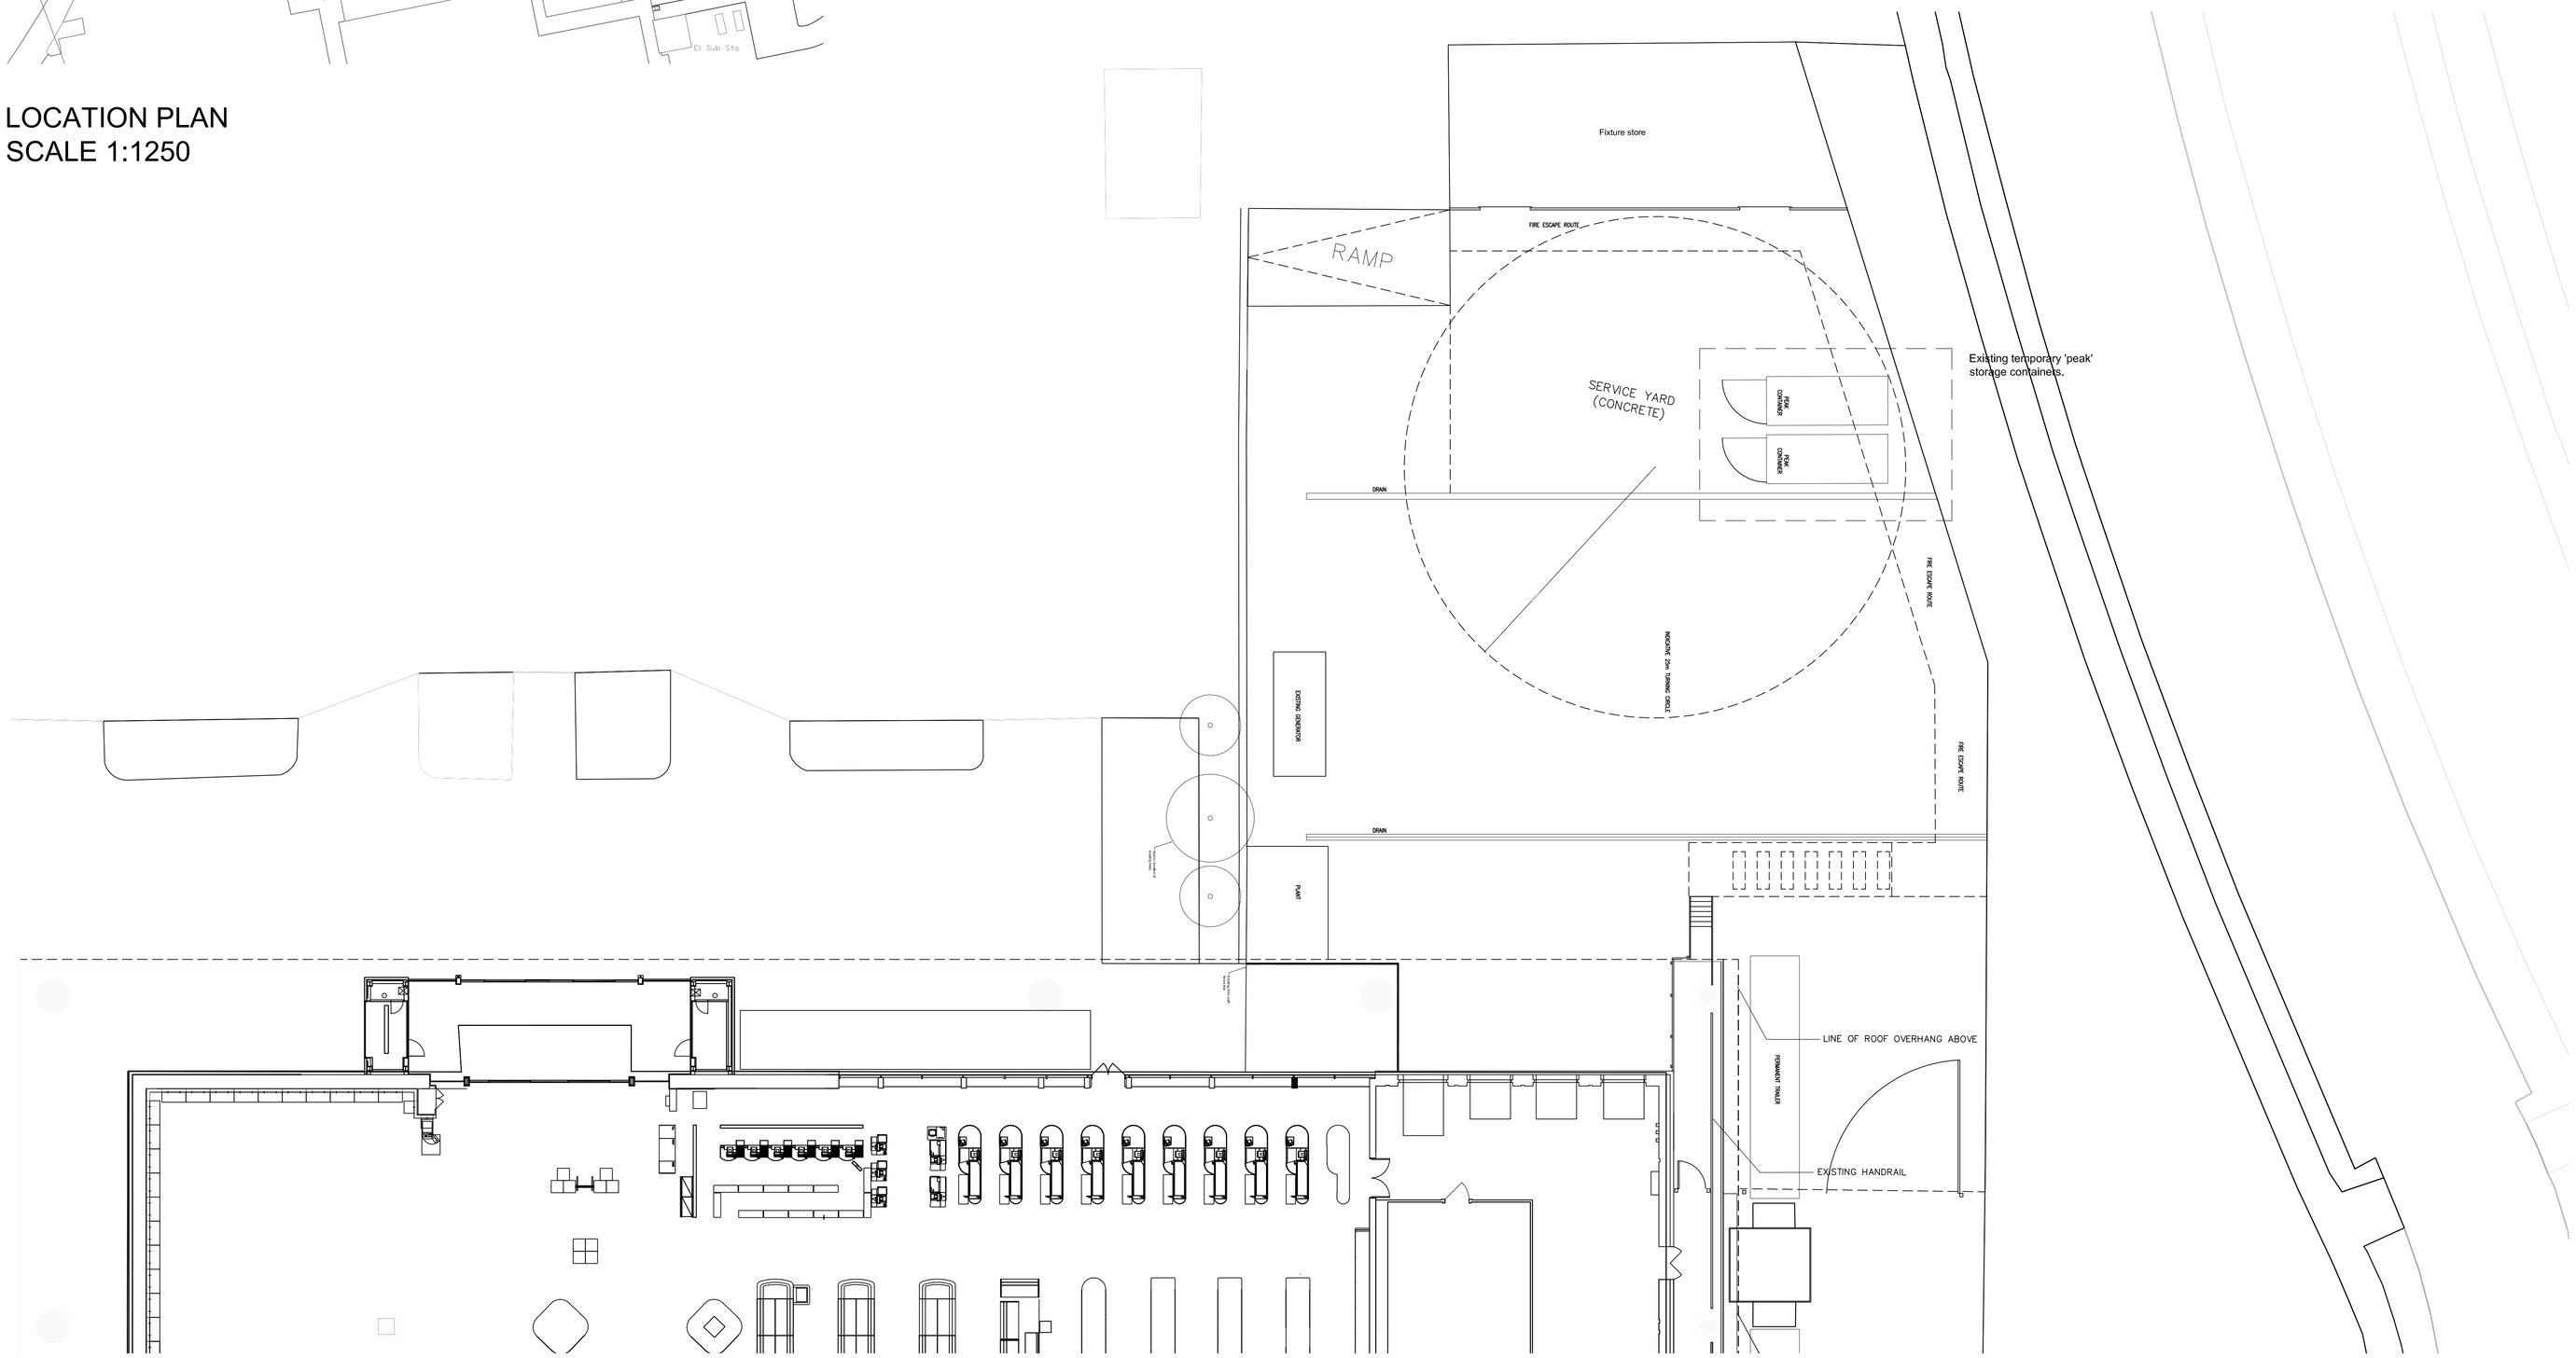

SERVICE YARD PLAN 1:200

NOTES

ORIGINAL A1

DO NOT SCALE FROM THIS DRAWING.
ALL DIMENSIONS TO BE CHECKED ON SITE.
COPYRIGHT PROTECTED.

REV	DATE	DESCRIPTION	DRAWN	CHECKED
02	20.05.13	ADDITION ELEV ADDED AS PLANNER REQUEST	PC	
01	17.04.13	MINOR UPDATE TO LAYOUT		

LOCATION FIGURE

M&S

STORE NAME
M&S Hedge End

STORE NUMBER
COUNTRY
UK

PROJECT
M&S Hedge End
Core Investment

DRAWING
Existing Service Yard
Permanent Storage Facility

CONSULTANT

CONSULTANT LOGO

darntonegs
BUILT ENVIRONMENT CONSULTANCY
LEEDS LONDON BRISTOL WARWICK
Leeds Office:
The Coach House, Monk Fryston Hall, Monk Fryston, Leeds, LS25 5DU
T: 01977 681001 F: 01977 681006 www.darntonegs.com

SCALE	PAPER SIZE	DATE	DRAWN	CHECKED
1:200	A1	18.01.13	MF	

PROJECT No	CONSULTANT PROJECT No	DRAWING No	STATUS	REV
	8605	9001	F	02

DISCIPLINE CODE	DISCIPLINE DESCRIPTION
A	Architecture